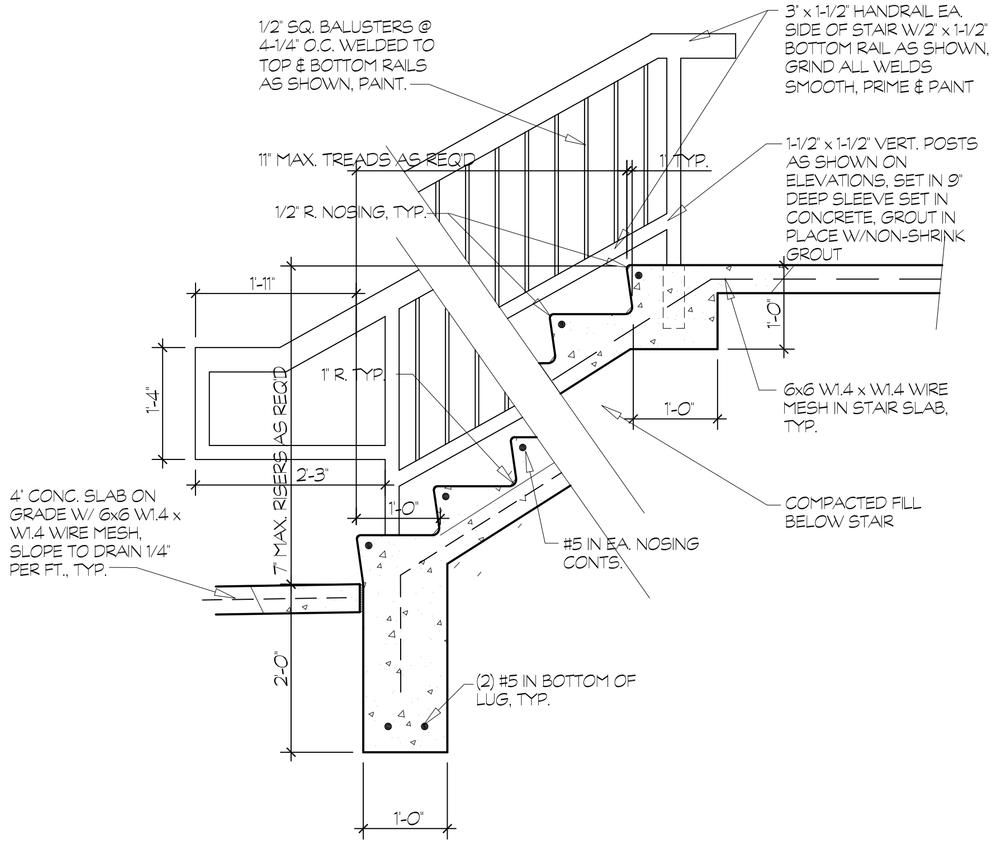


3 / A-9 EXTERIOR CONC. STAIR SECTION

3/4" = 1'-0"

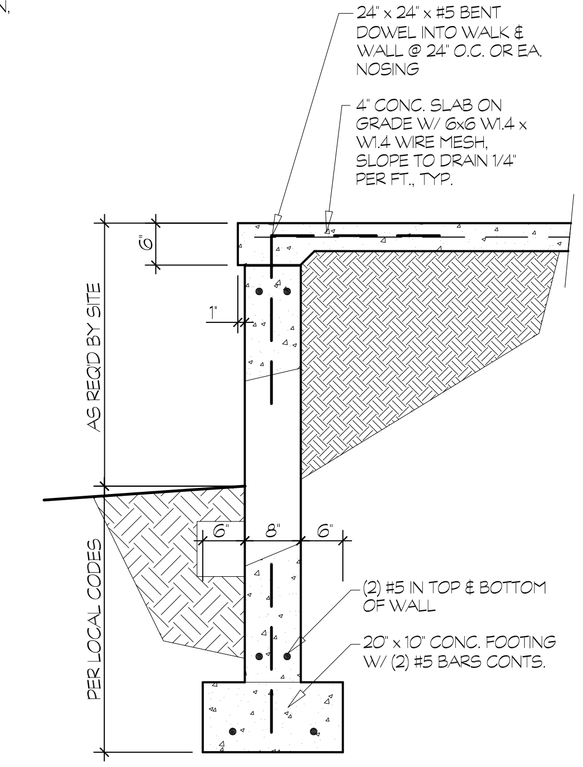


5 / A-9 EXTERIOR CONC. STAIR SECTION

3/4" = 1'-0"

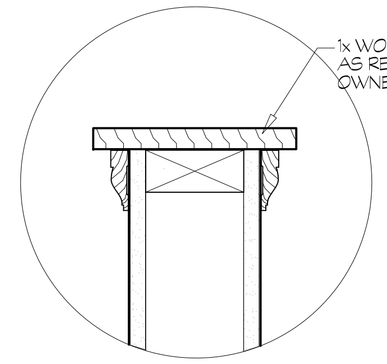


4 / A-9 MODESTY WALL CAP SECTION

SCALE: 3" = 1'-0"

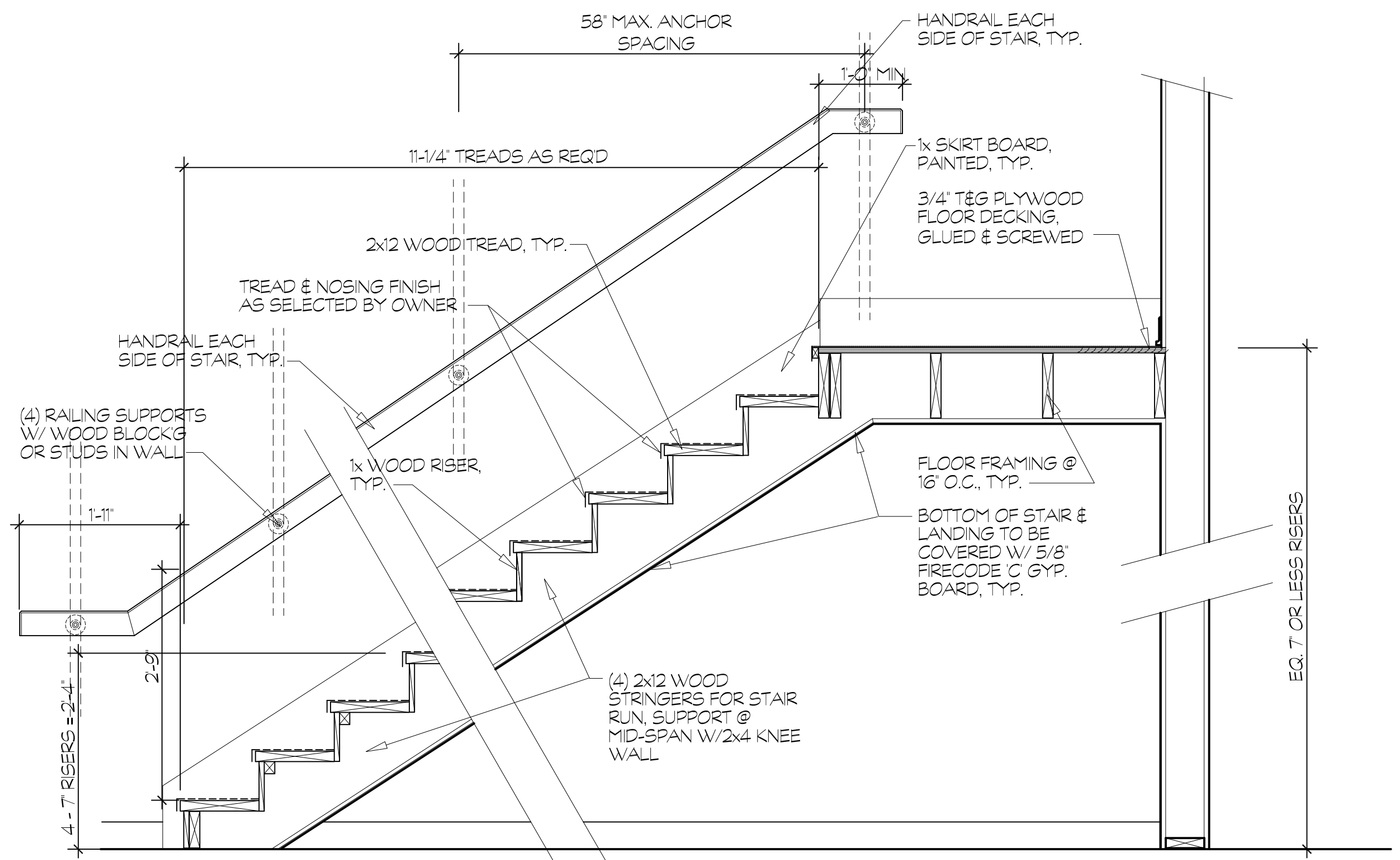


2 / A-9 STAIR SECTION

SCALE: 3/4" = 1'-0"

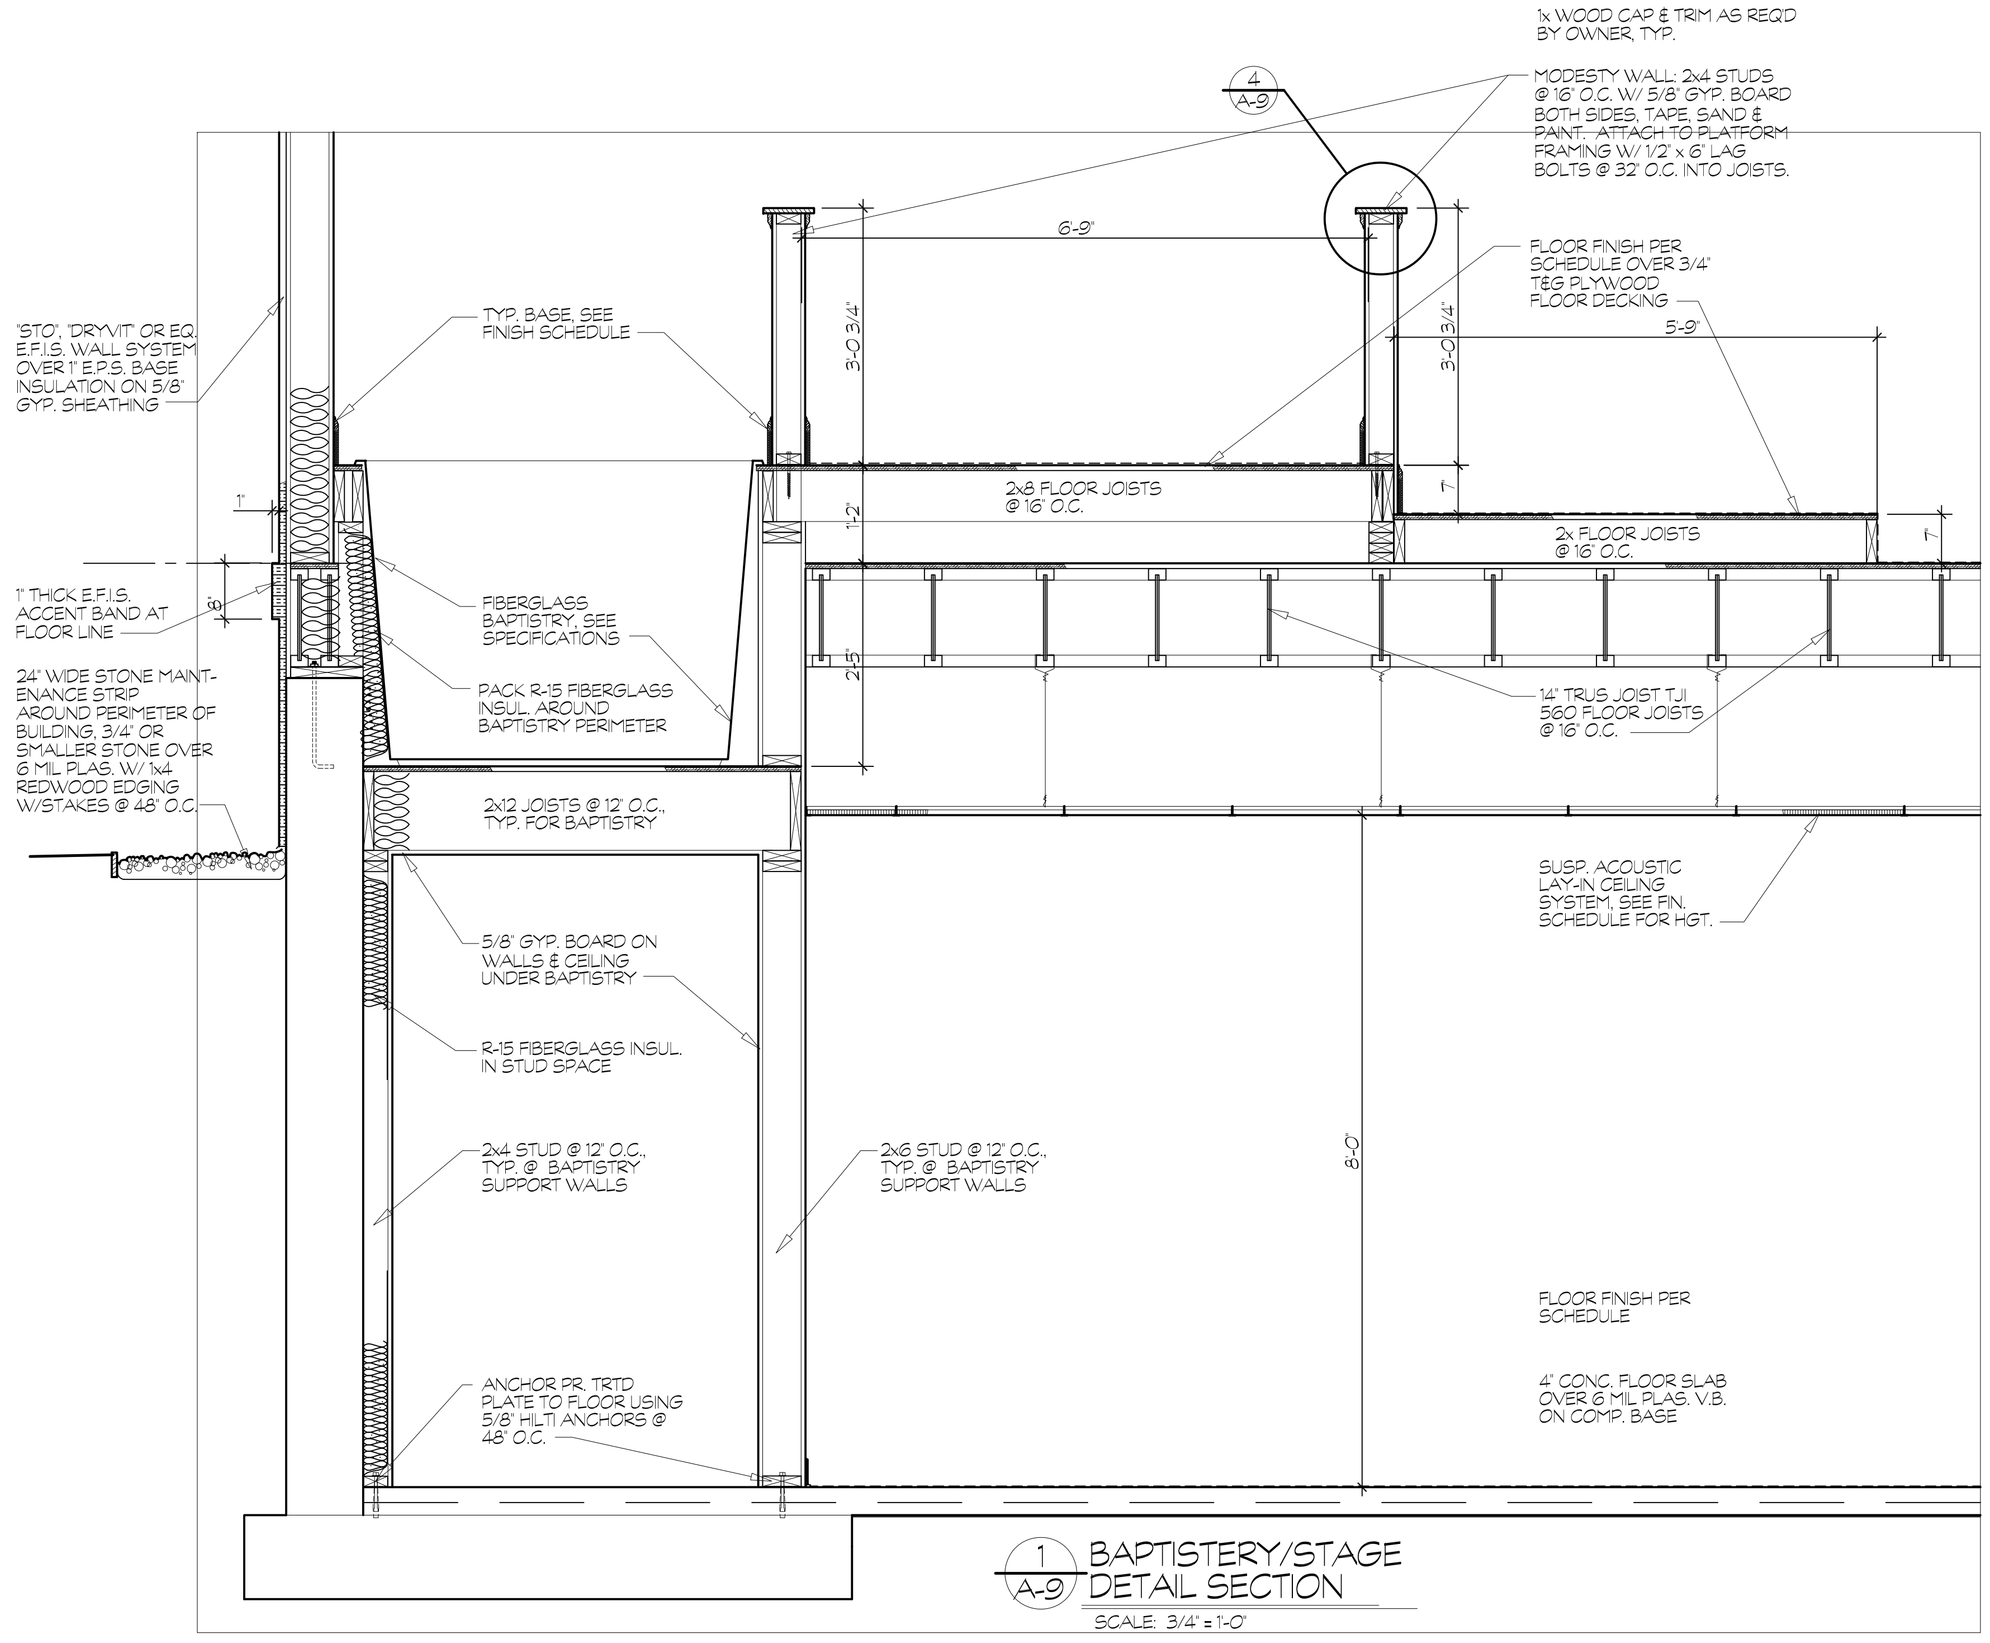


1 / A-9 BAPTISTERY/STAGE DETAIL SECTION

SCALE: 3/4" = 1'-0"

rick jack/design
25 HEMLOCK RIDGE ROAD
LEICESTER, NORTH CAROLINA 28748
PH: 828-683-7348 FAX 828-683-9902
email: rick@rickjackdesign.com

REVISIONS

THE DESIGN AND OR SPECIFICATIONS AS SHOWN ON THIS DRAWING AND/OR COPIES THEREOF ARE THE EXCLUSIVE PROPERTY OF THE ARCHITECT IN ACCORDANCE W/ U.S. COPYRIGHT LAWS. ANY USE OF THIS DRAWING AND/OR COPYING WITHOUT WRITTEN PERMISSION OF THE ARCHITECT IS PROHIBITED.

DISTRICT OF COLUMBIA
RICK A. JACK
ARC 101331
REGISTERED
ARCHITECT
6/11/09

new facility for:
# washington seventh day baptist church
CRITTENDEN @ 16TH, WASHINGTON, D.C.

| | |
|---|---|
| project no. | 2K70609 |
| dwn by: RICK | chk by: RICK |
| date: | AUG. 18, 2008 |
| scale: | AS SHOWN |
| sheet no: | A9 |