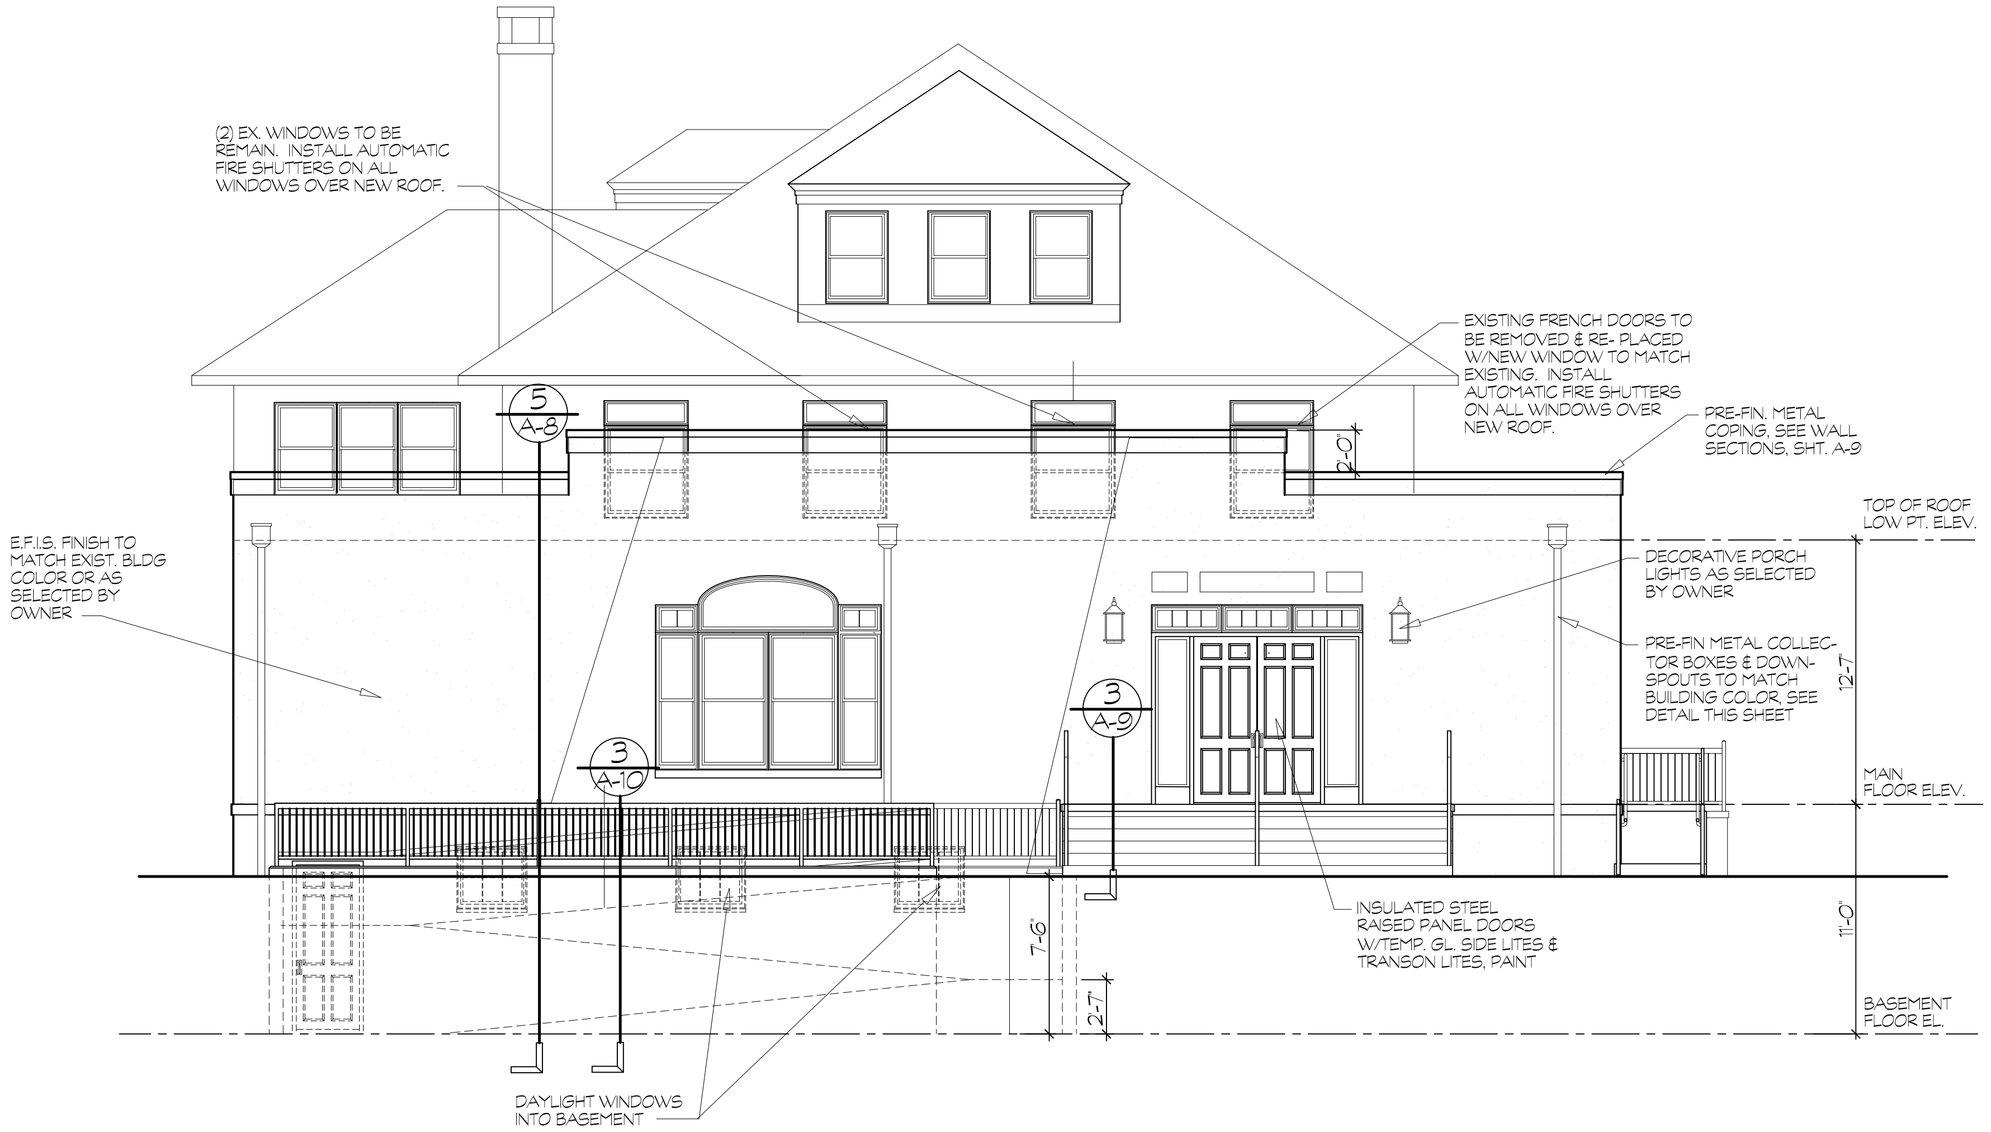

front elevation (16th AVENUE)

SCALE: 3/16" = 1'-0"

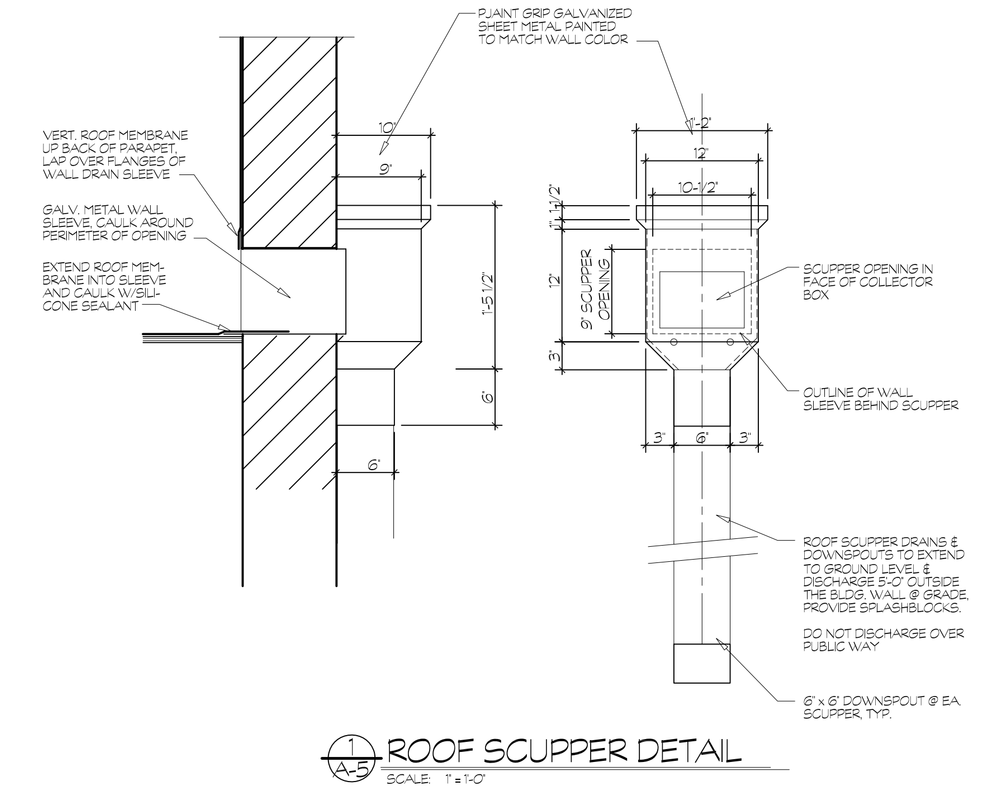

ROOF SCUPPER DETAIL (A-5)

SCALE: 1" = 1'-0"

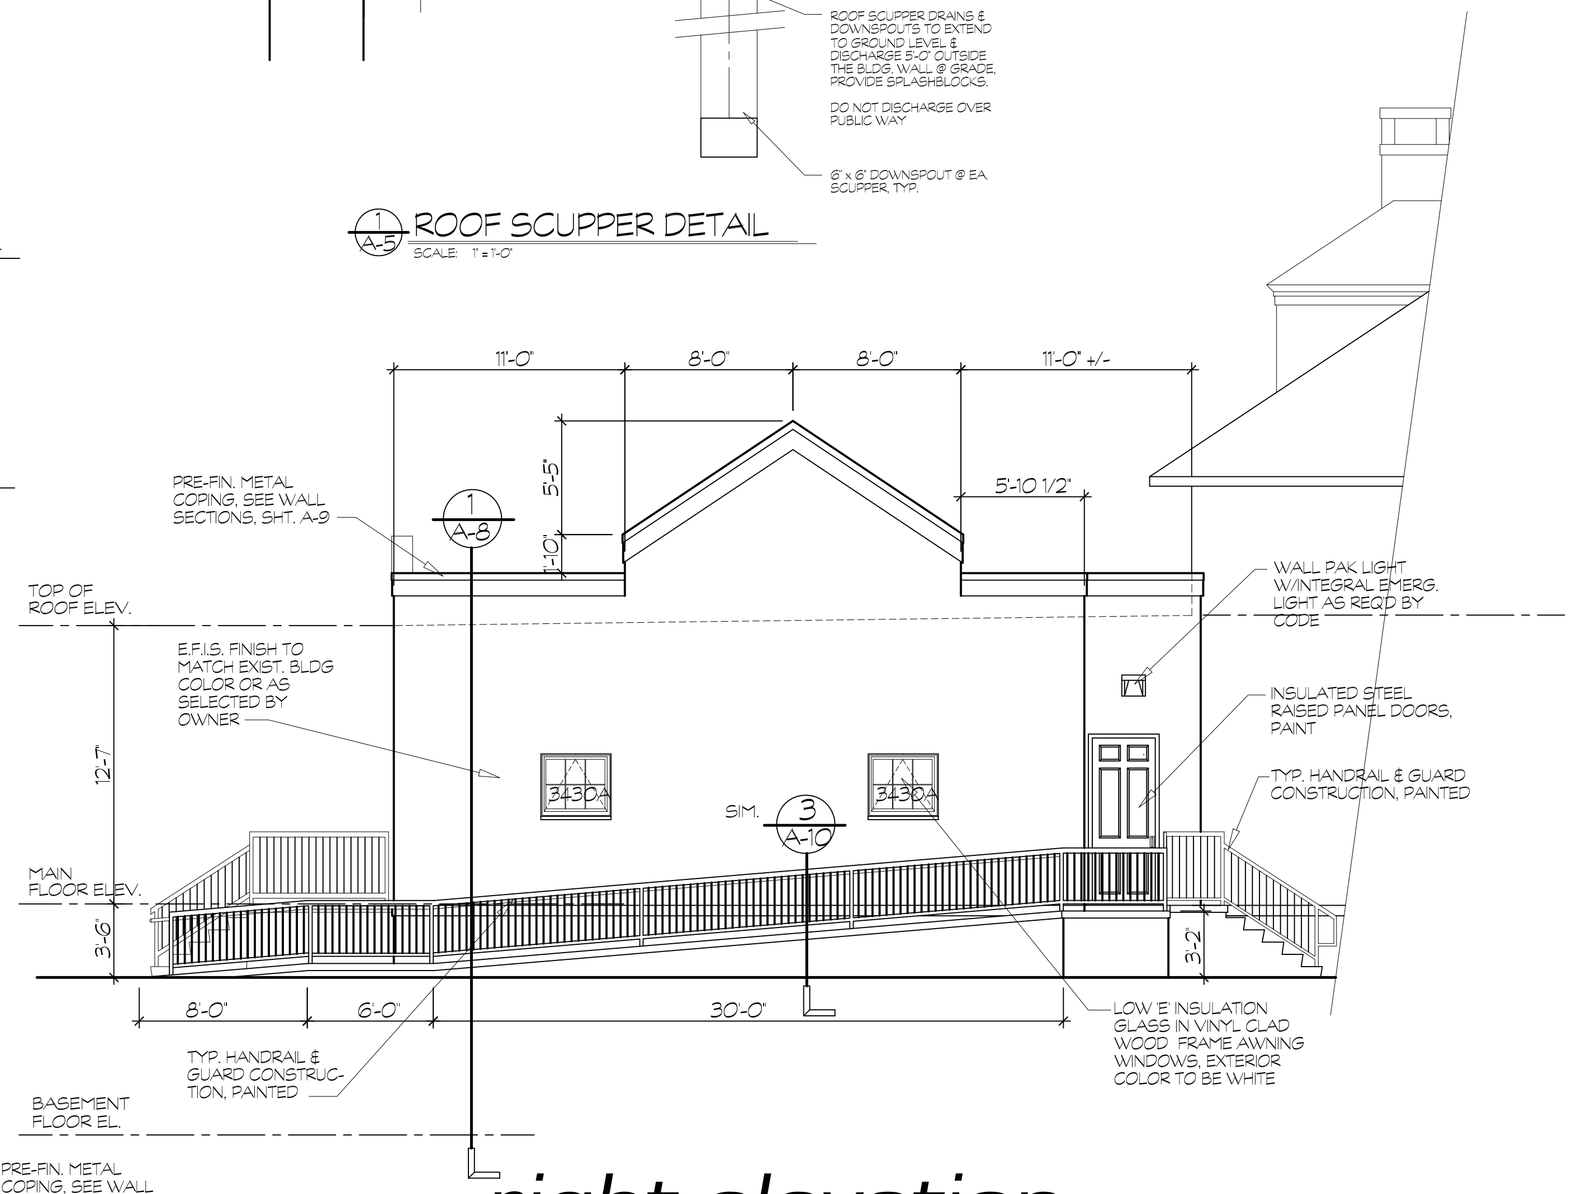

right elevation (REAR ELEVATION)

SCALE: 3/16" = 1'-0"

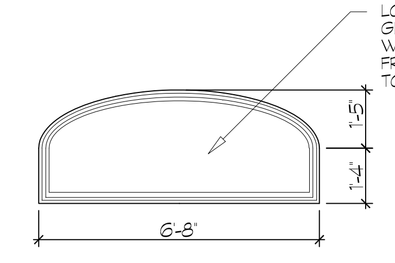

WINDOW ELEVATION

SCALE: 3/8" = 1'-0"

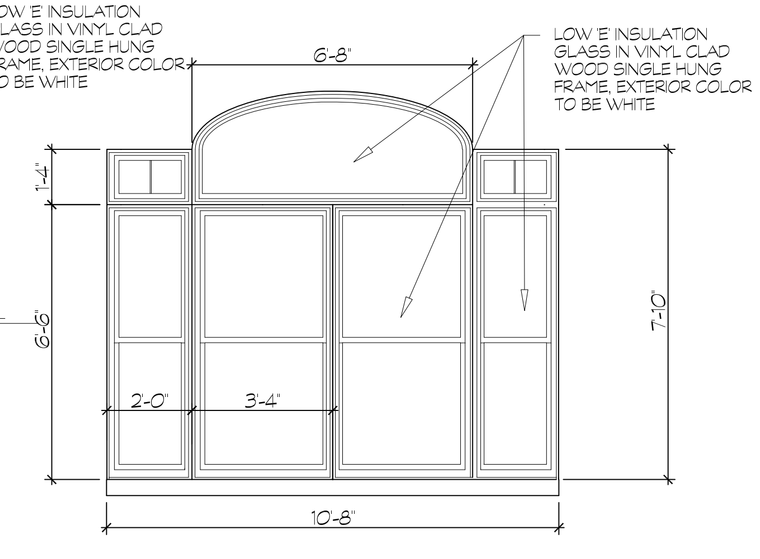

WINDOW ELEVATION

SCALE: 3/8" = 1'-0"

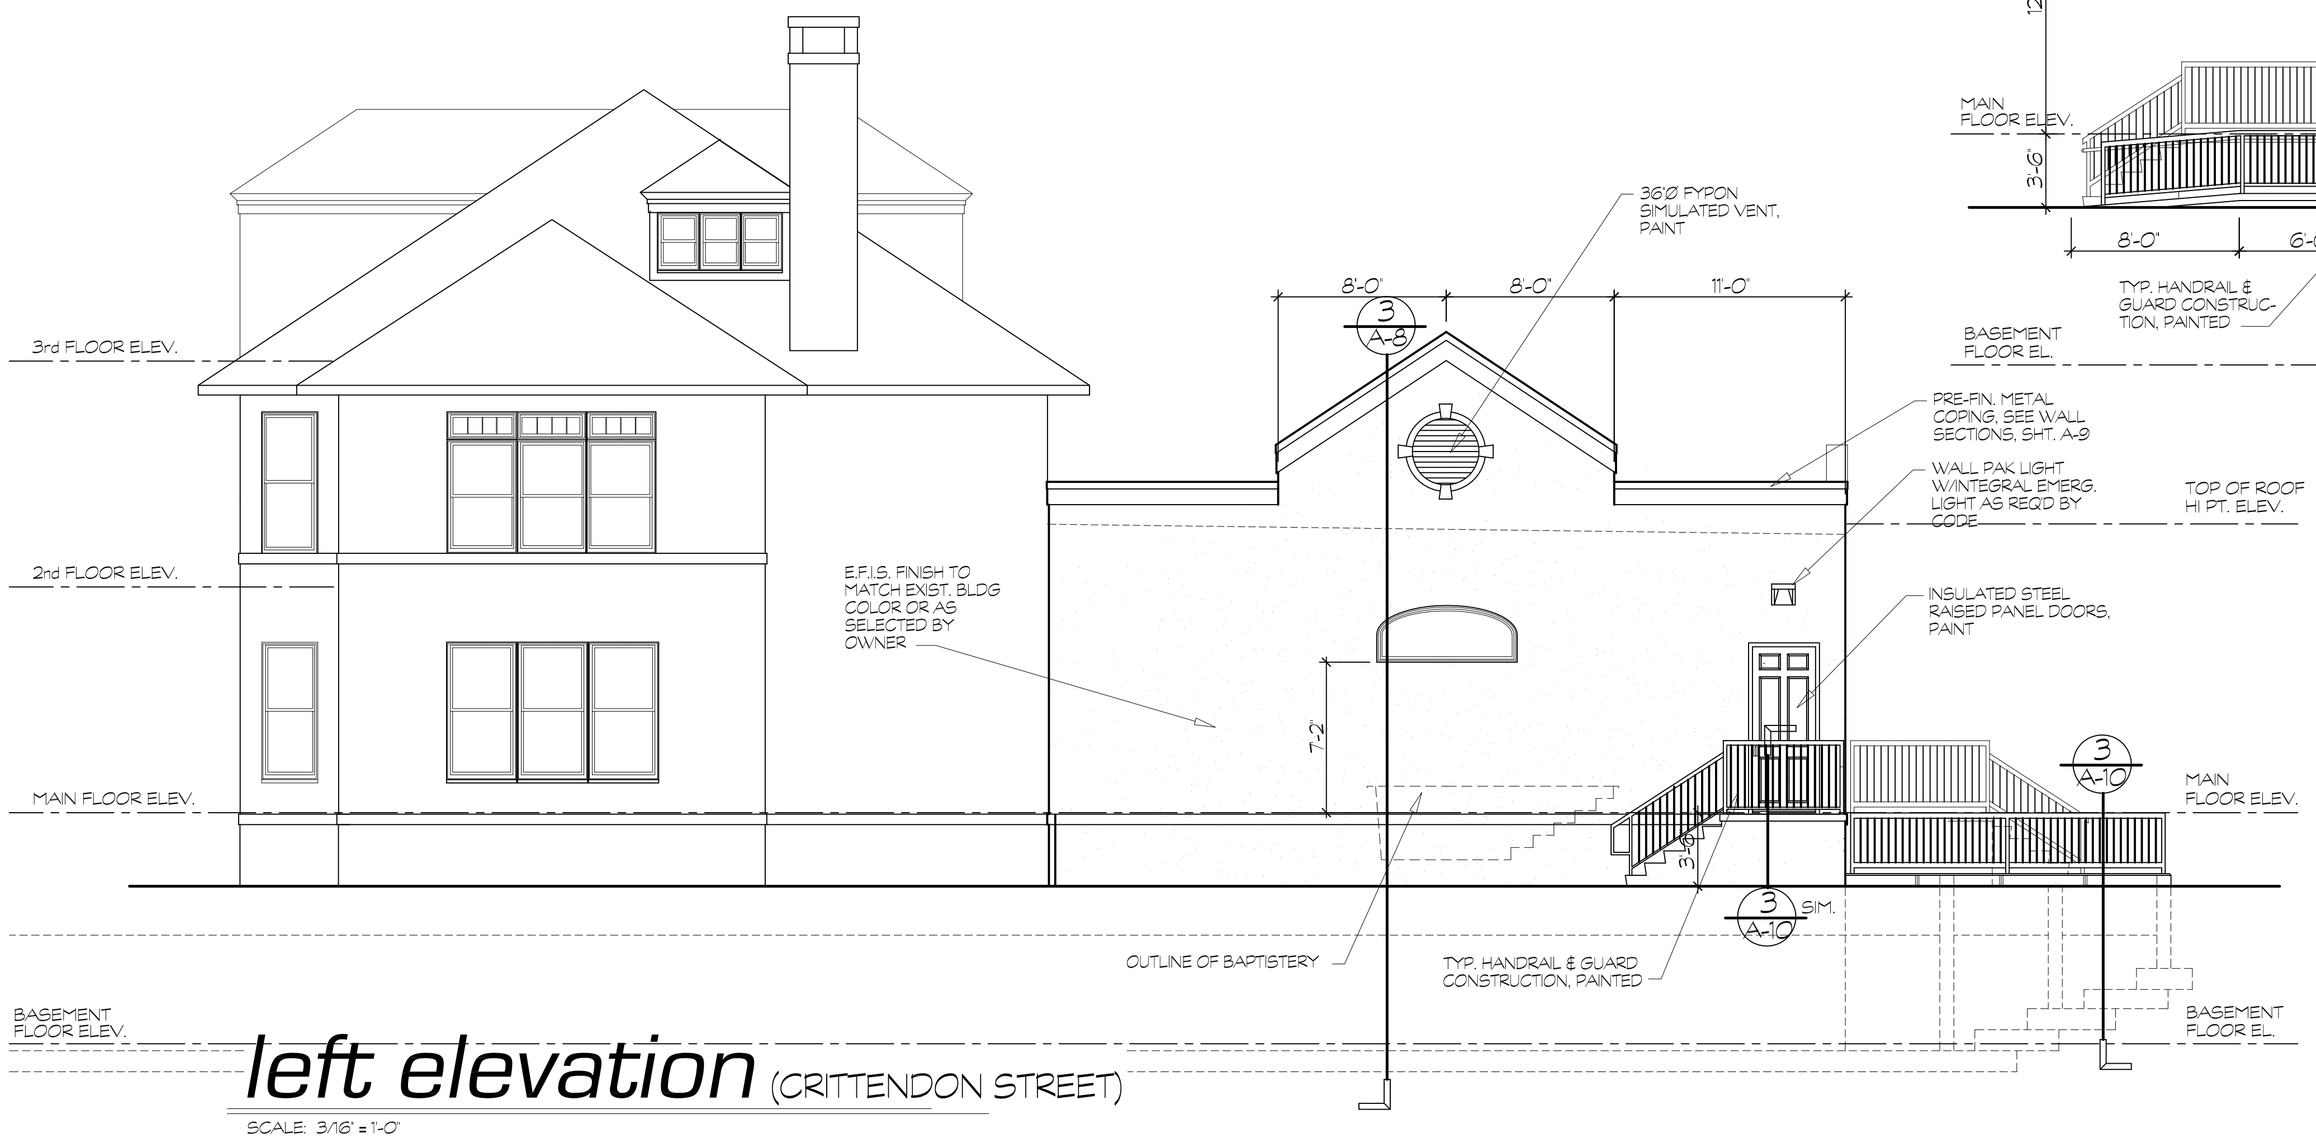

left elevation (CRITTENDON STREET)

SCALE: 3/16" = 1'-0"

rick jack/design
25 HEMLOCK ROSE ROAD
LEICESTER, NORTH CAROLINA 28748
PH: 828-683-7348 FAX 828-683-9902
email: rick@rickjackdesign.com

REVISIONS
1 - 2 - 3 - 4 - 5 -

THE DESIGN AND OR SPECIFICATIONS AS SHOWN ON THIS DRAWING AND/OR COPIES THEREOF ARE THE EXCLUSIVE PROPERTY OF THE ARCHITECT IN ACCORDANCE W.U.S. COPYRIGHT LAWS. ANY USE OF THIS DRAWING AND/OR COPYING WITHOUT WRITTEN PERMISSION OF THE ARCHITECT IS PROHIBITED.

DISTRICT OF COLUMBIA
RICK A. JACK
ARC 101331
REGISTERED ARCHITECT
6/11/09

new facility for:
washington seventh day baptist church
CRITTENDEN @ 16TH, WASHINGTON, D.C.

project no. 2K70609
dwn by: RICK
chk by: RICK
date: AUG. 18, 2008
scale: AS SHOWN
sheet no: A5

REV. MAR. 20, 2008