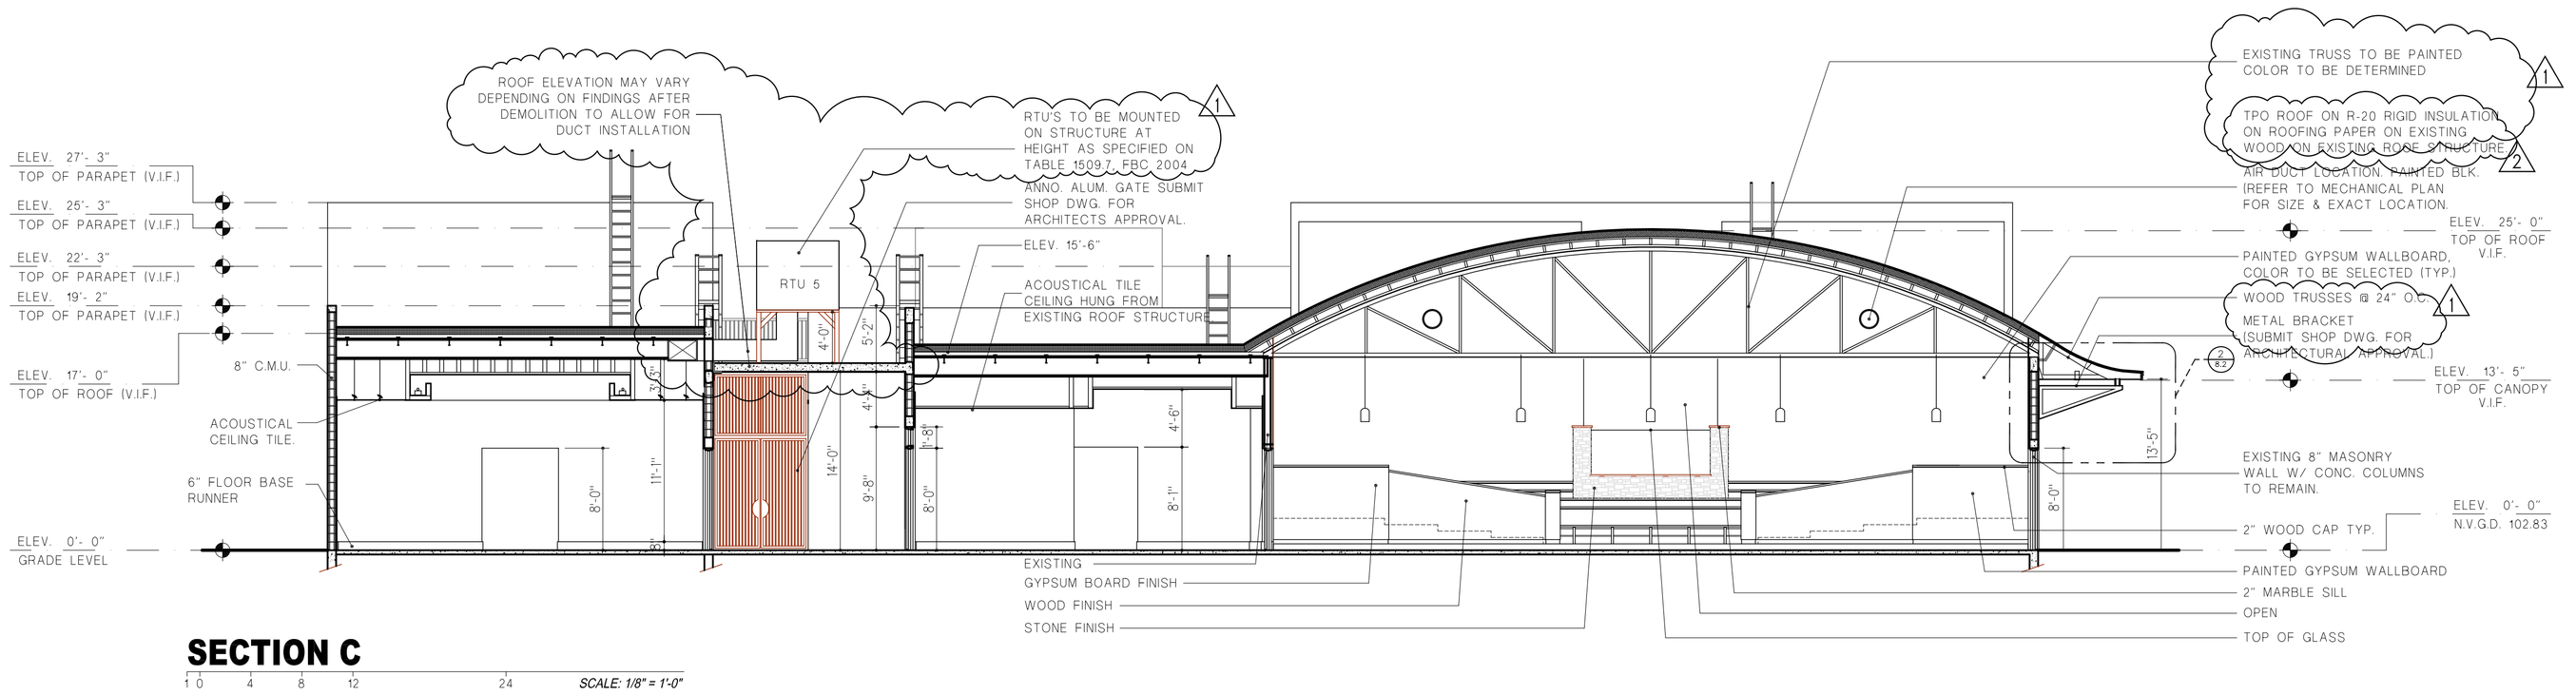


## SECTION C

1 0 4 8 12 24 SCALE: 1/8" = 1'-0"

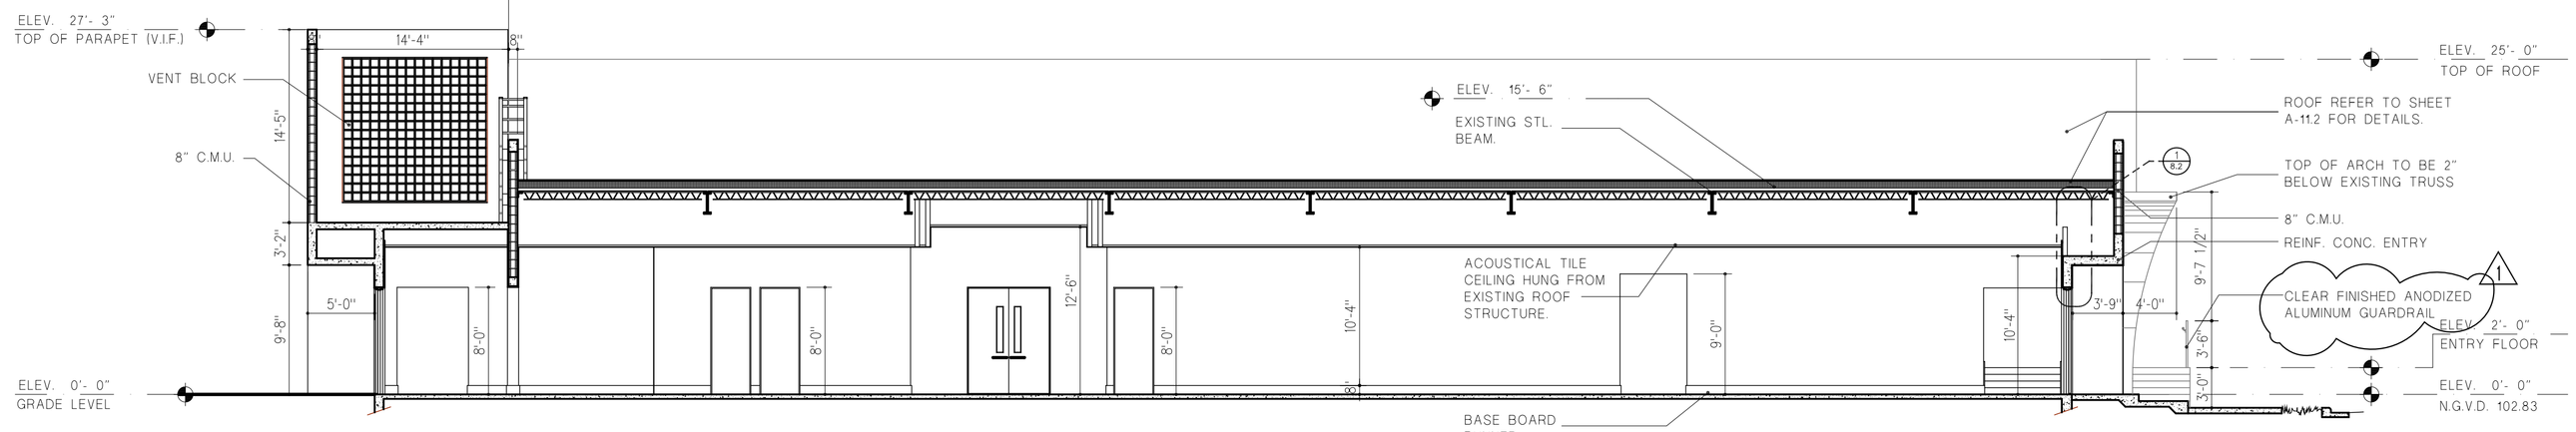


## SECTION B

1 0 4 8 12 24 SCALE: 1/8" = 1'-0"

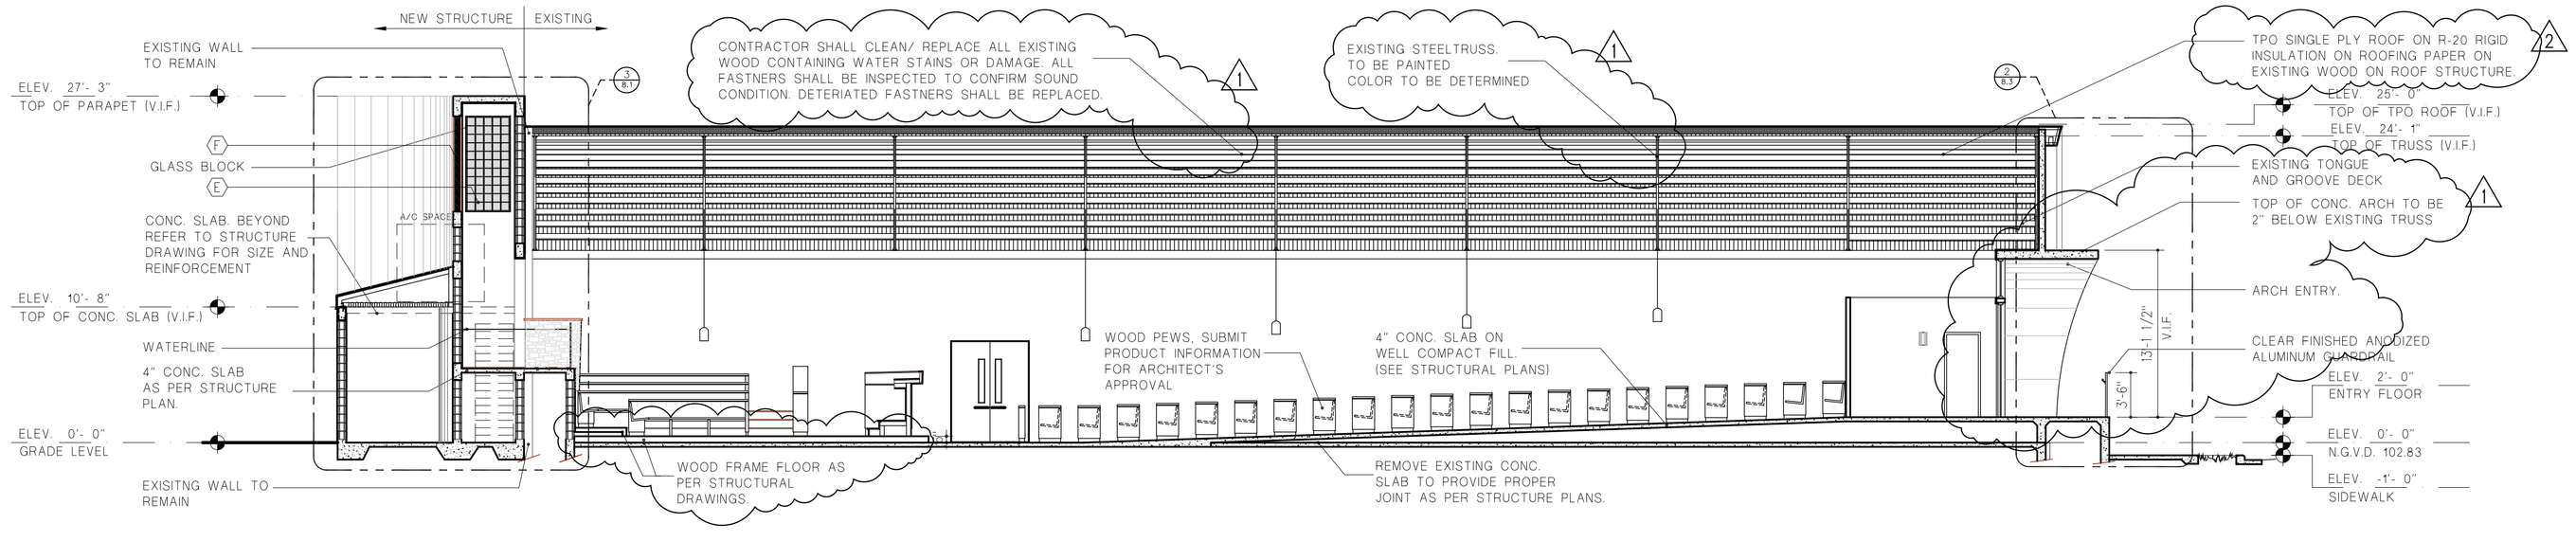


## SECTION A

1 0 4 8 12 24 SCALE: 1/8" = 1'-0"

COPYRIGHT - 2008 - RAMOSMARTINEZ architects, inc.
All ideas, designs and details indicated or represented by this drawing, created and developed for use on this project, are owned by, and are legal property of RamosMartinez Architects, Inc. Use, reproduction, distribution or alteration is prohibited without written authorization from the Architect.

RAMOSMARTINEZ
ARCHITECTS, INC. AA 26000528
MIAMI
2211 NW 22ND AVENUE
MIAMI, FL. 33126
TELEPHONE: 305-548-3006
TELEFAX: 305-547-3337
WEBSITE: www.rmarq.com
NEW YORK
1 GRAND AVENUE
JERSEY CITY, NJ 07302
HUMBERTO RAMOS
AR 0017833

First Haitian Free Church of Nazarene
IN
ORLANDO, FLORIDA

**FIRST HAITIAN FREE CHURCH OF NAZARENE**

308 SOUTH
ORANGE BLOSSOM TRAIL
ORLANDO, FLORIDA

**BUILDING SECTION**

SECTIONS

**REVISIONS:**
1 Building Department Comments 052109
2 Building Department Comments 091009

**COMM. NO.** 08-103
**DATE:** 07 MAY 2008
**DRAWN BY:**
**CHECKED BY:**

# A-7.1