COPYRIGHT - 2008 - RAMOSMARTINEZ architects, inc.
All ideas, designs and details indicated or represented by this drawing, created and developed for use on this project, are owned by, and are legal property of RamosMartinez Architects, Inc. Use, reproduction, distribution or alteration is prohibited without written authorization from the Architect.

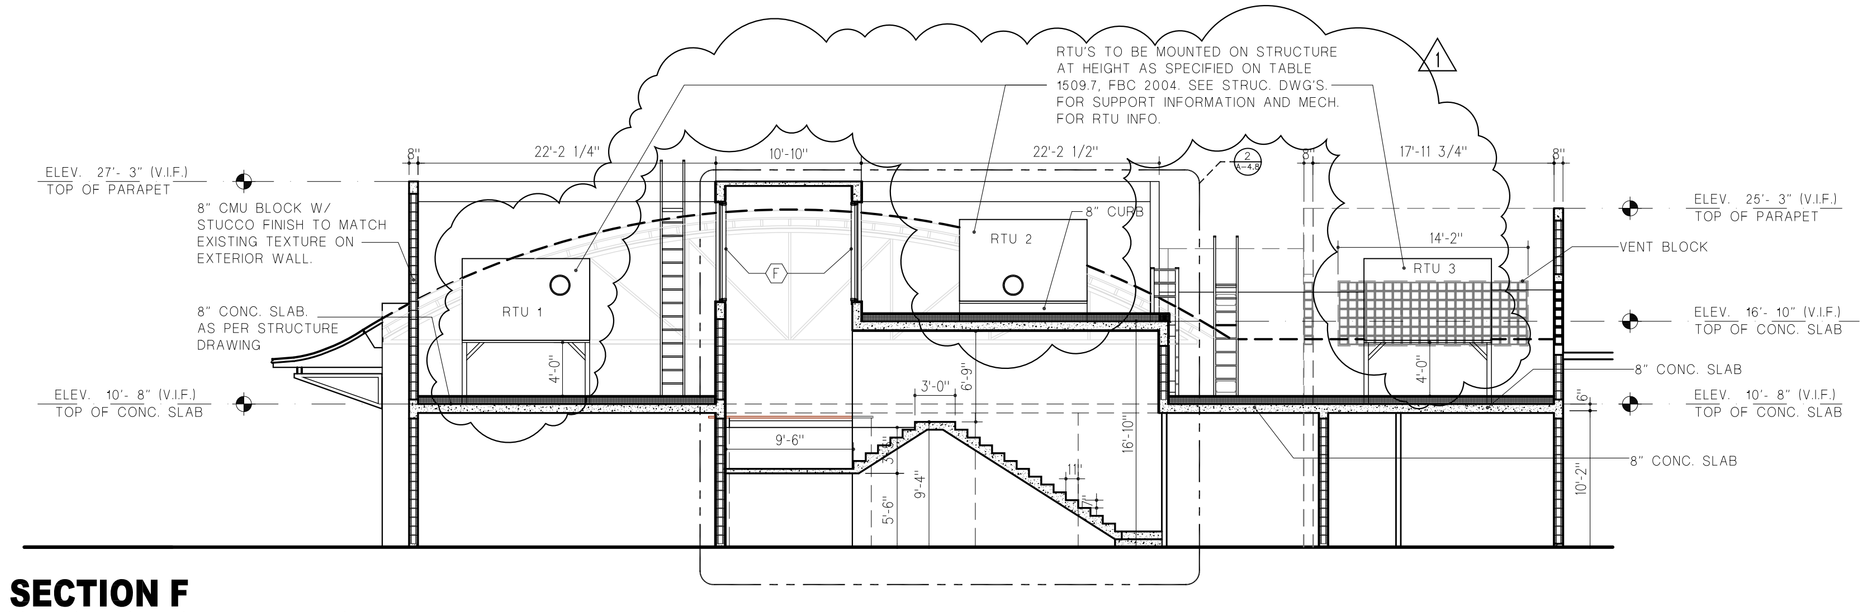

SECTION F

1 0 4 8 12 24 SCALE: 1/8" = 1'-0"

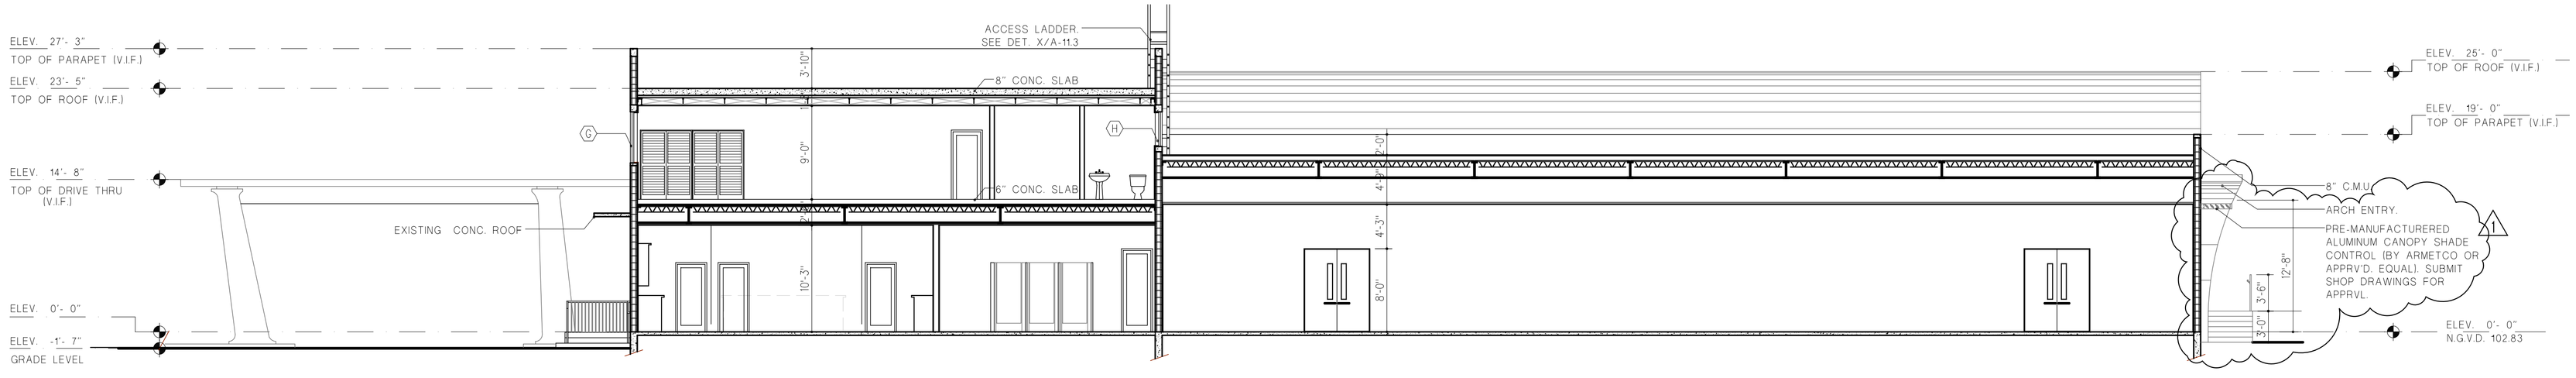

SECTION E

1 0 4 8 12 24 SCALE: 1/8" = 1'-0"

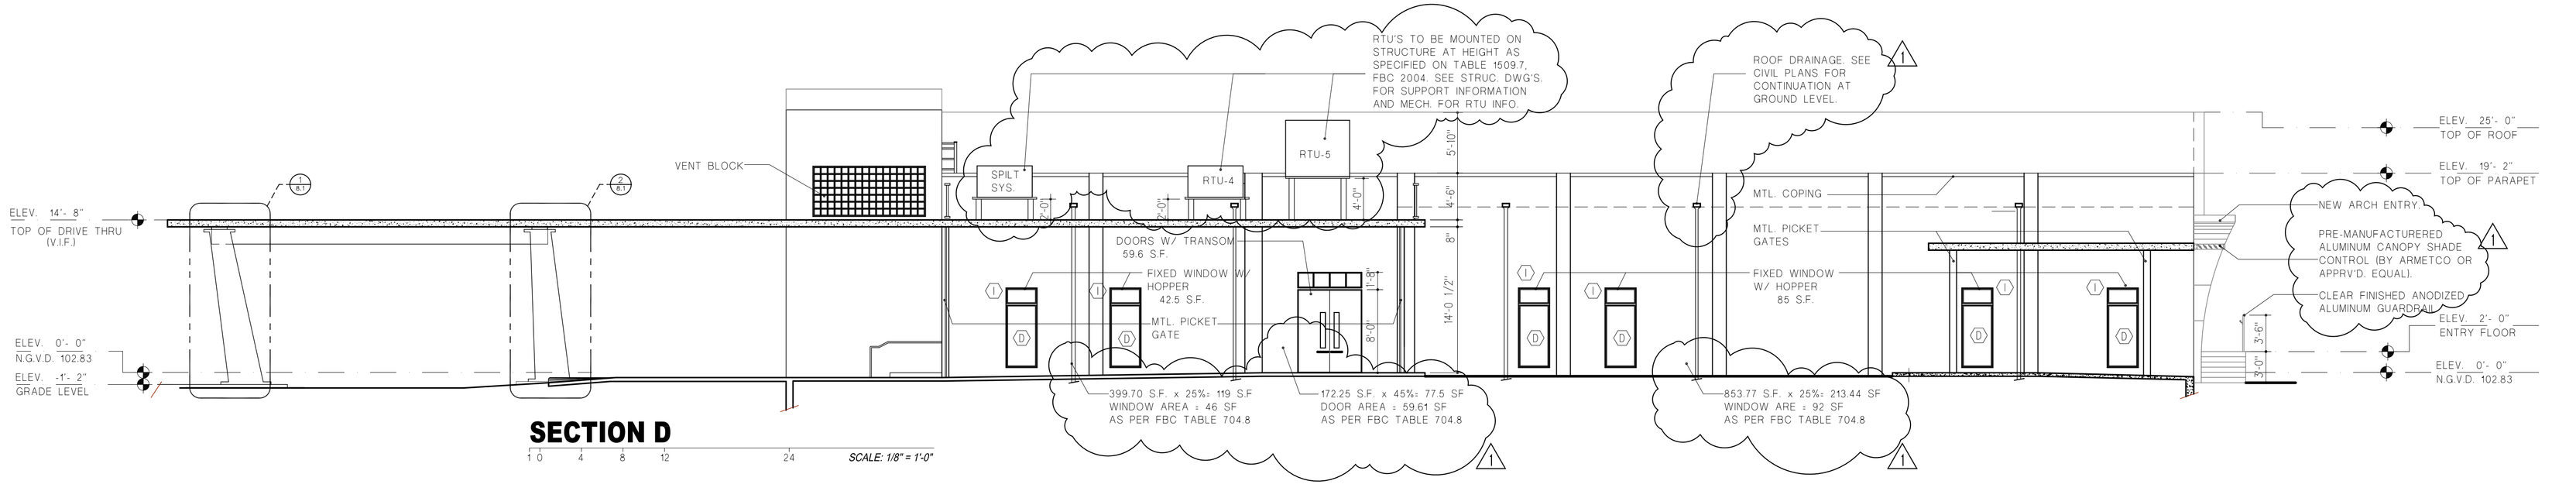

SECTION D

1 0 4 8 12 24 SCALE: 1/8" = 1'-0"

RAMOSMARTINEZ
A R C H I T E C T S, I N C. AA 26000528

MIAMI
2211 N.W. 22ND AVENUE
MIAMI, FL. 33126

TELEPHONE: 305-548-3006
FACSIMILE: 305-545-3376
WEBSITE: www.rmarq.com

NEW YORK
JFK 50 SUITE 207
JERSEY CITY, NJ 07302

HUMBERTO RAMOS
AR 0017833

First Haitian Free Church of Nazarene by Faith
IN
ORLANDO, FLORIDA

FIRST HAITIAN FREE CHURCH OF NAZARENE

308 SOUTH ORANGE BLOSSOM TRAIL ORLANDO, FLORIDA

BUILDING SECTION

SECTIONS

REVISIONS:

1 *Building Department Comments* *052109*

COMM. NO. *08-103*

DATE: *07 MAY 2008*

DRAWN BY:

CHECKED BY:

A-7.2