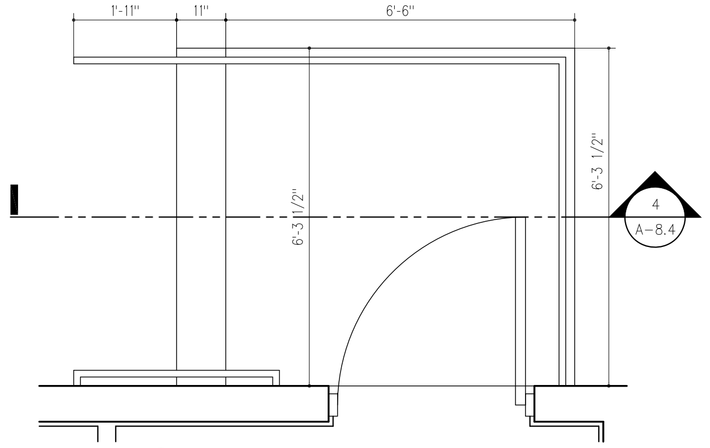

REAR ENT. STAIR PLAN

SCALE: 1/2" = 1'-0"

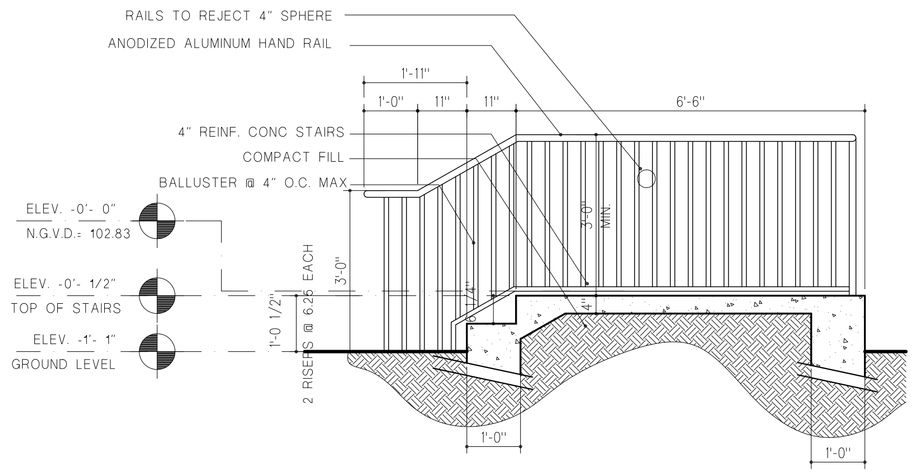

4 REAR ENT. STAIR SECTION

SCALE: 1/2" = 1'-0"

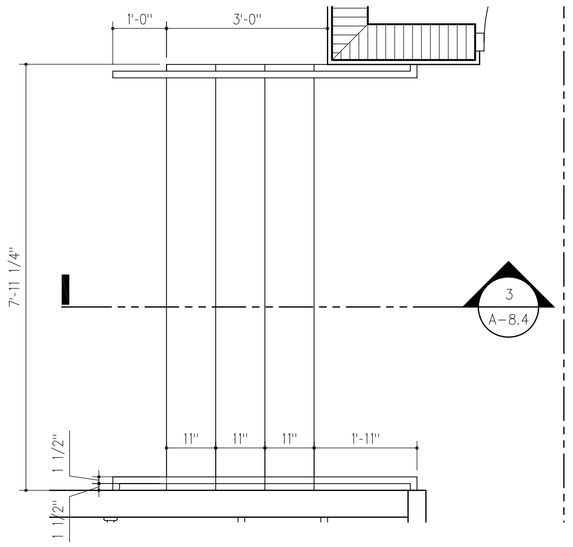

VESTIBULE STAIR PLAN

SCALE: 1/2" = 1'-0"

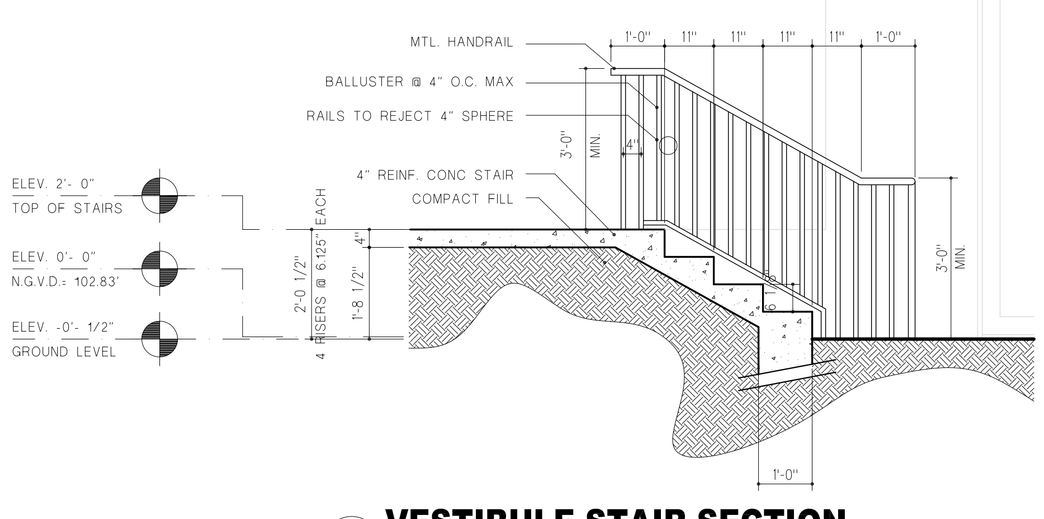

3 VESTIBULE STAIR SECTION

SCALE: 1/2" = 1'-0"

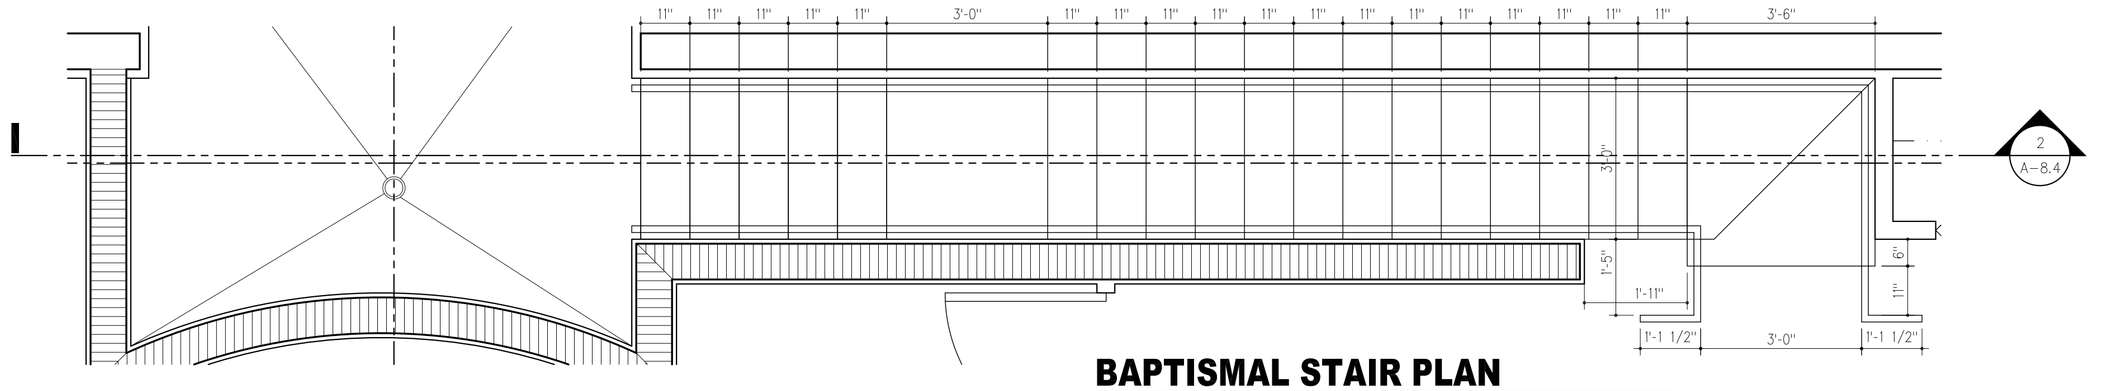

BAPTISMAL STAIR PLAN

SCALE: 1/2" = 1'-0"

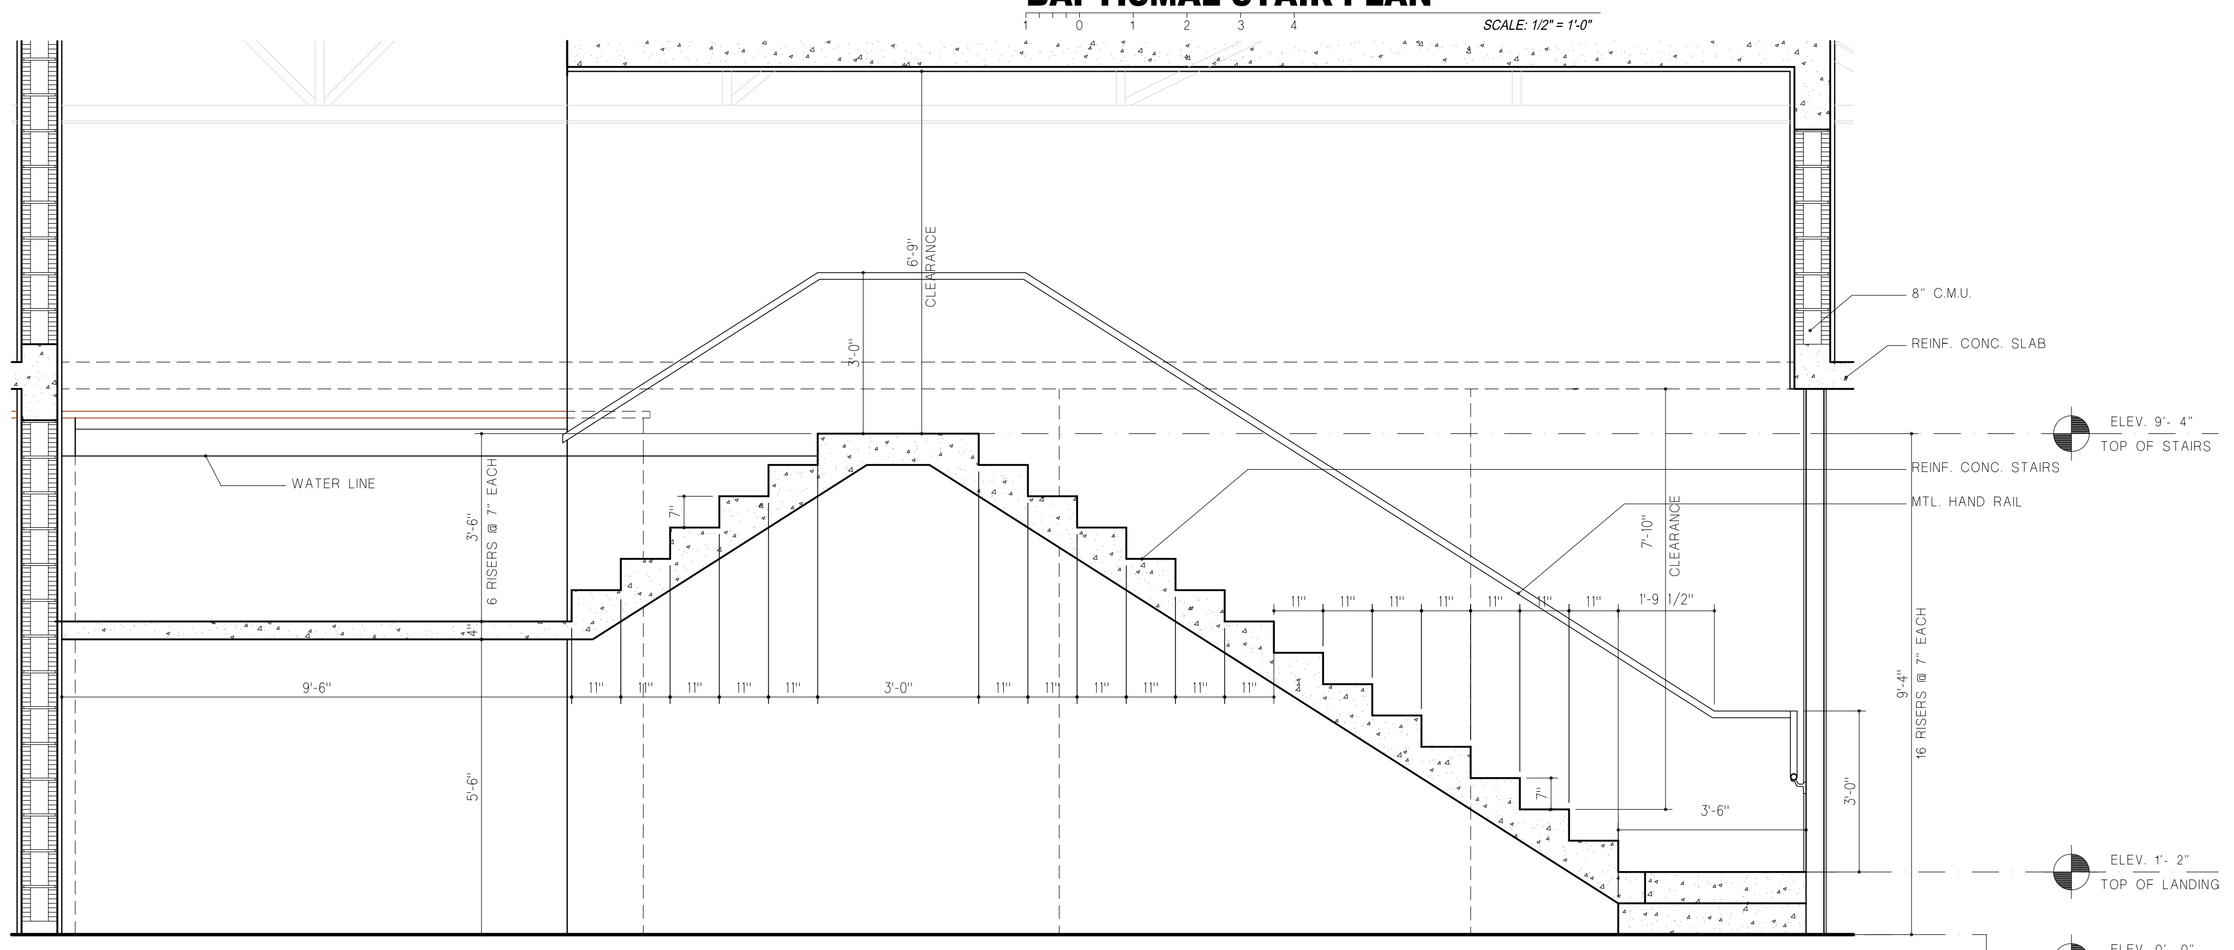

2 BAPTISMAL STAIR SECTION

SCALE: 1/2" = 1'-0"

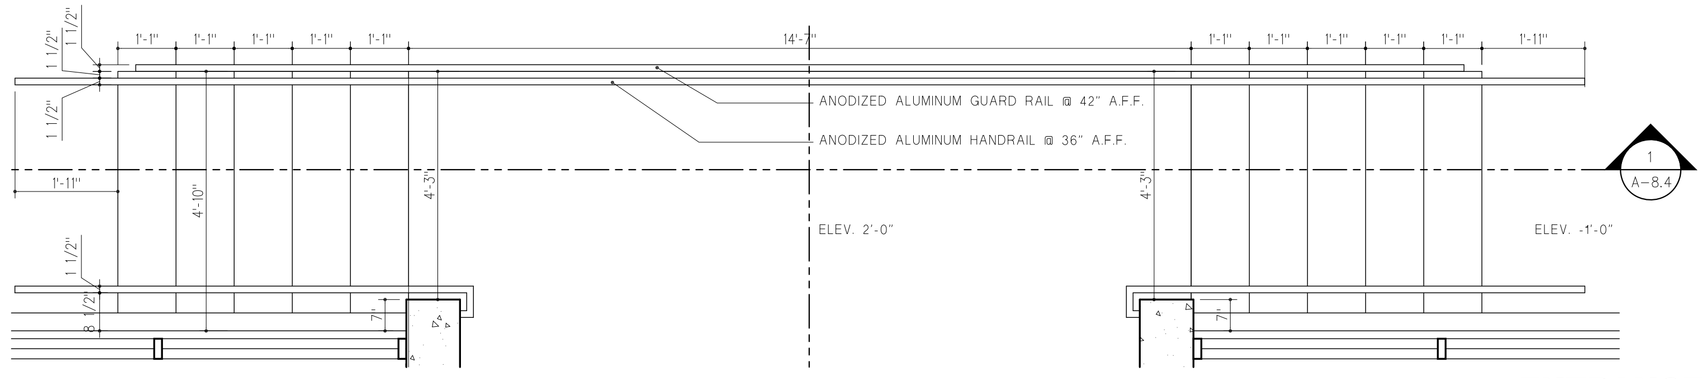

ENTRANCE STAIR PLAN

SCALE: 1/2" = 1'-0"

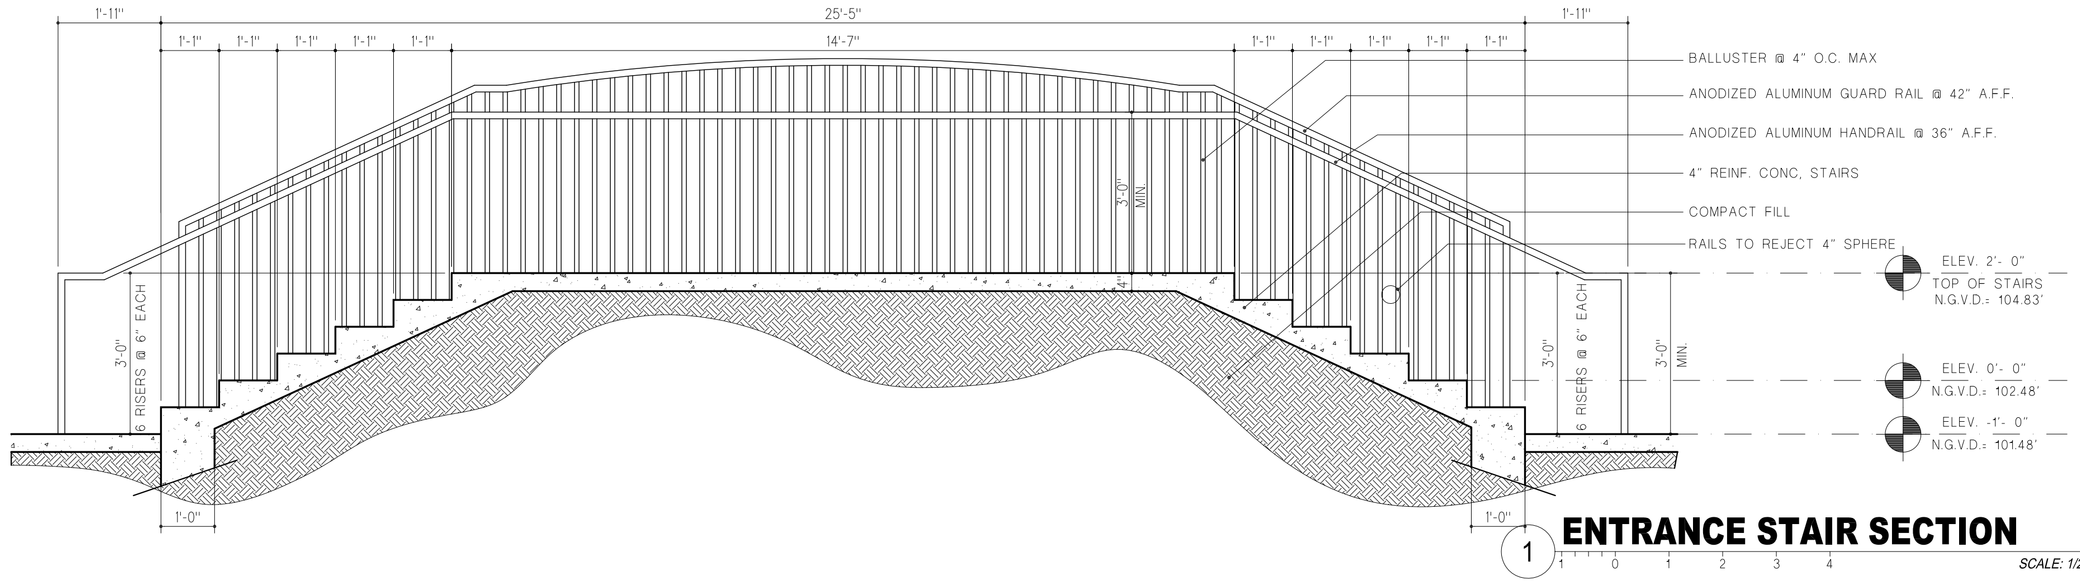

1 ENTRANCE STAIR SECTION

SCALE: 1/2" = 1'-0"

COPYRIGHT - 2008 - RAMOSMARTINEZ architects, inc.
All ideas, designs and details indicated or represented by this drawing, created and developed for use on this project, are owned by, and are legal property of RamosMartinez Architects, Inc. Use, reproduction, distribution or alteration is prohibited without written authorization from the Architect

RAMOSMARTINEZ
ARCHITECTS, INC. AA 26000528

MIAMI
2121 SW 27th AVENUE
MIAMI, FL. 33145

TELEPHONE: 305-548-3006
TELEFAX: 305-547-3207
WEBSITE: www.rmarq.com

NEW YORK
1 MAIN STREET
JERSEY CITY, NJ 07302

HUMBERTO RAMOS
AR 0017833

First Haitian Free Church of Nazarene by Faith
IN
ORLANDO, FLORIDA

FIRST HAITIAN FREE CHURCH OF NAZARENE

308 SOUTH
ORANGE BLOSSOM TRAIL
ORLANDO, FLORIDA

STAIR SECTIONS

SECTIONS

REVISIONS:

1 Building Department Comments 03/26/09

COMM. NO.	08-103
DATE:	07.MAY.2008
DRAWN BY:	
CHECKED BY:	

A-8.4 1