WINDOW TYPES

SCALE: 1/4"=1'-0"

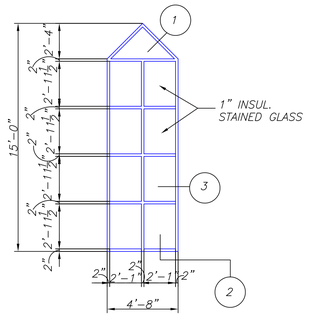

A

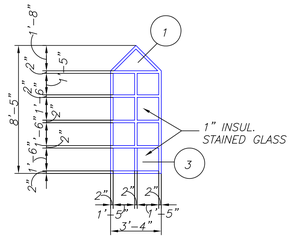

B

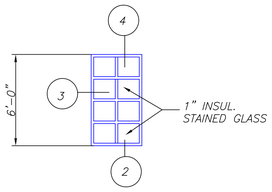

C

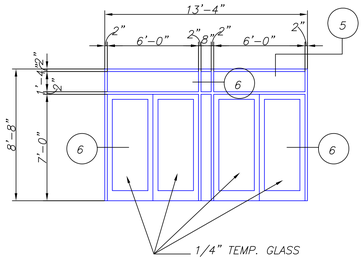

MAIN ENTRANCE DOOR

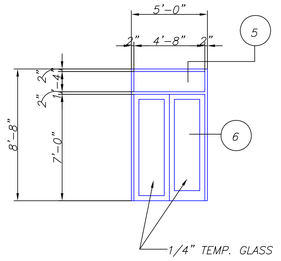

DOOR TYPE 2

SCALE:1/4"=1'-0"

WINDOW DETAILS

SCALE: 1 1/2"=1'-0"

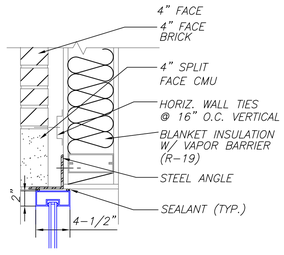

HEAD
SCALE:1/4"=1'-0" 1

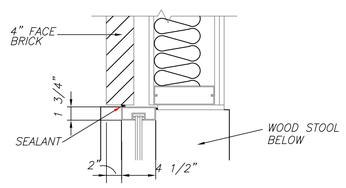

JAMB 3

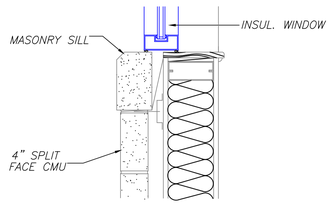

SILL 2

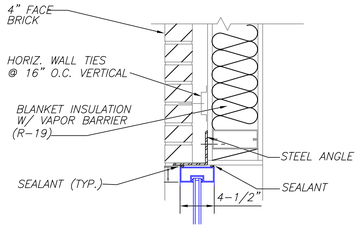

HEAD 4

STOREFRONT DETAILS

SCALE: 1 1/2"=1'-0"

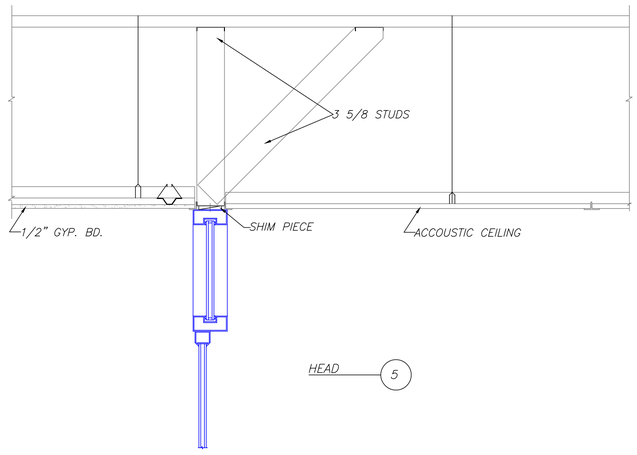

HEAD 5

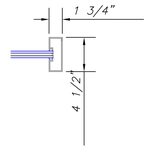

JAMB 6

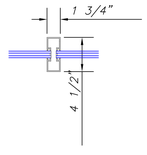

MULLION 7

Copyright 2004 Philip Aaron Lacy, Architect All rights reserved. No portion of this document may be reproduced without written permission.

Date:

Revisions:

Consultants:

WARDER & ASSOCIATES INC.
CHURCH EXPANSION SPECIALISTS
8016 OLD ALEXANDRIA FERRY ROAD
CLINTON MARYLAND 20735

Certification:

Project Title:

BETH SHALOM A.M.E. ZION CHURCH
2501 RITCHIE ROAD
DISTRICT HEIGHT, MARYLAND 20735

ALUMINUM STOREFRONT & WINDOW DETAILS

Philip Aaron Lacy, Architects
6188 Oxon Hill Road, Suite 303
Oxon Hill, Maryland 20745
Phone: 301-567-8223

Date: DEC. 1, 2005

Scale: 1/4=1'-0"

Drawn: FCB

Checked: PAL

File No. BETH_A10

Drawing No.

A-10

of