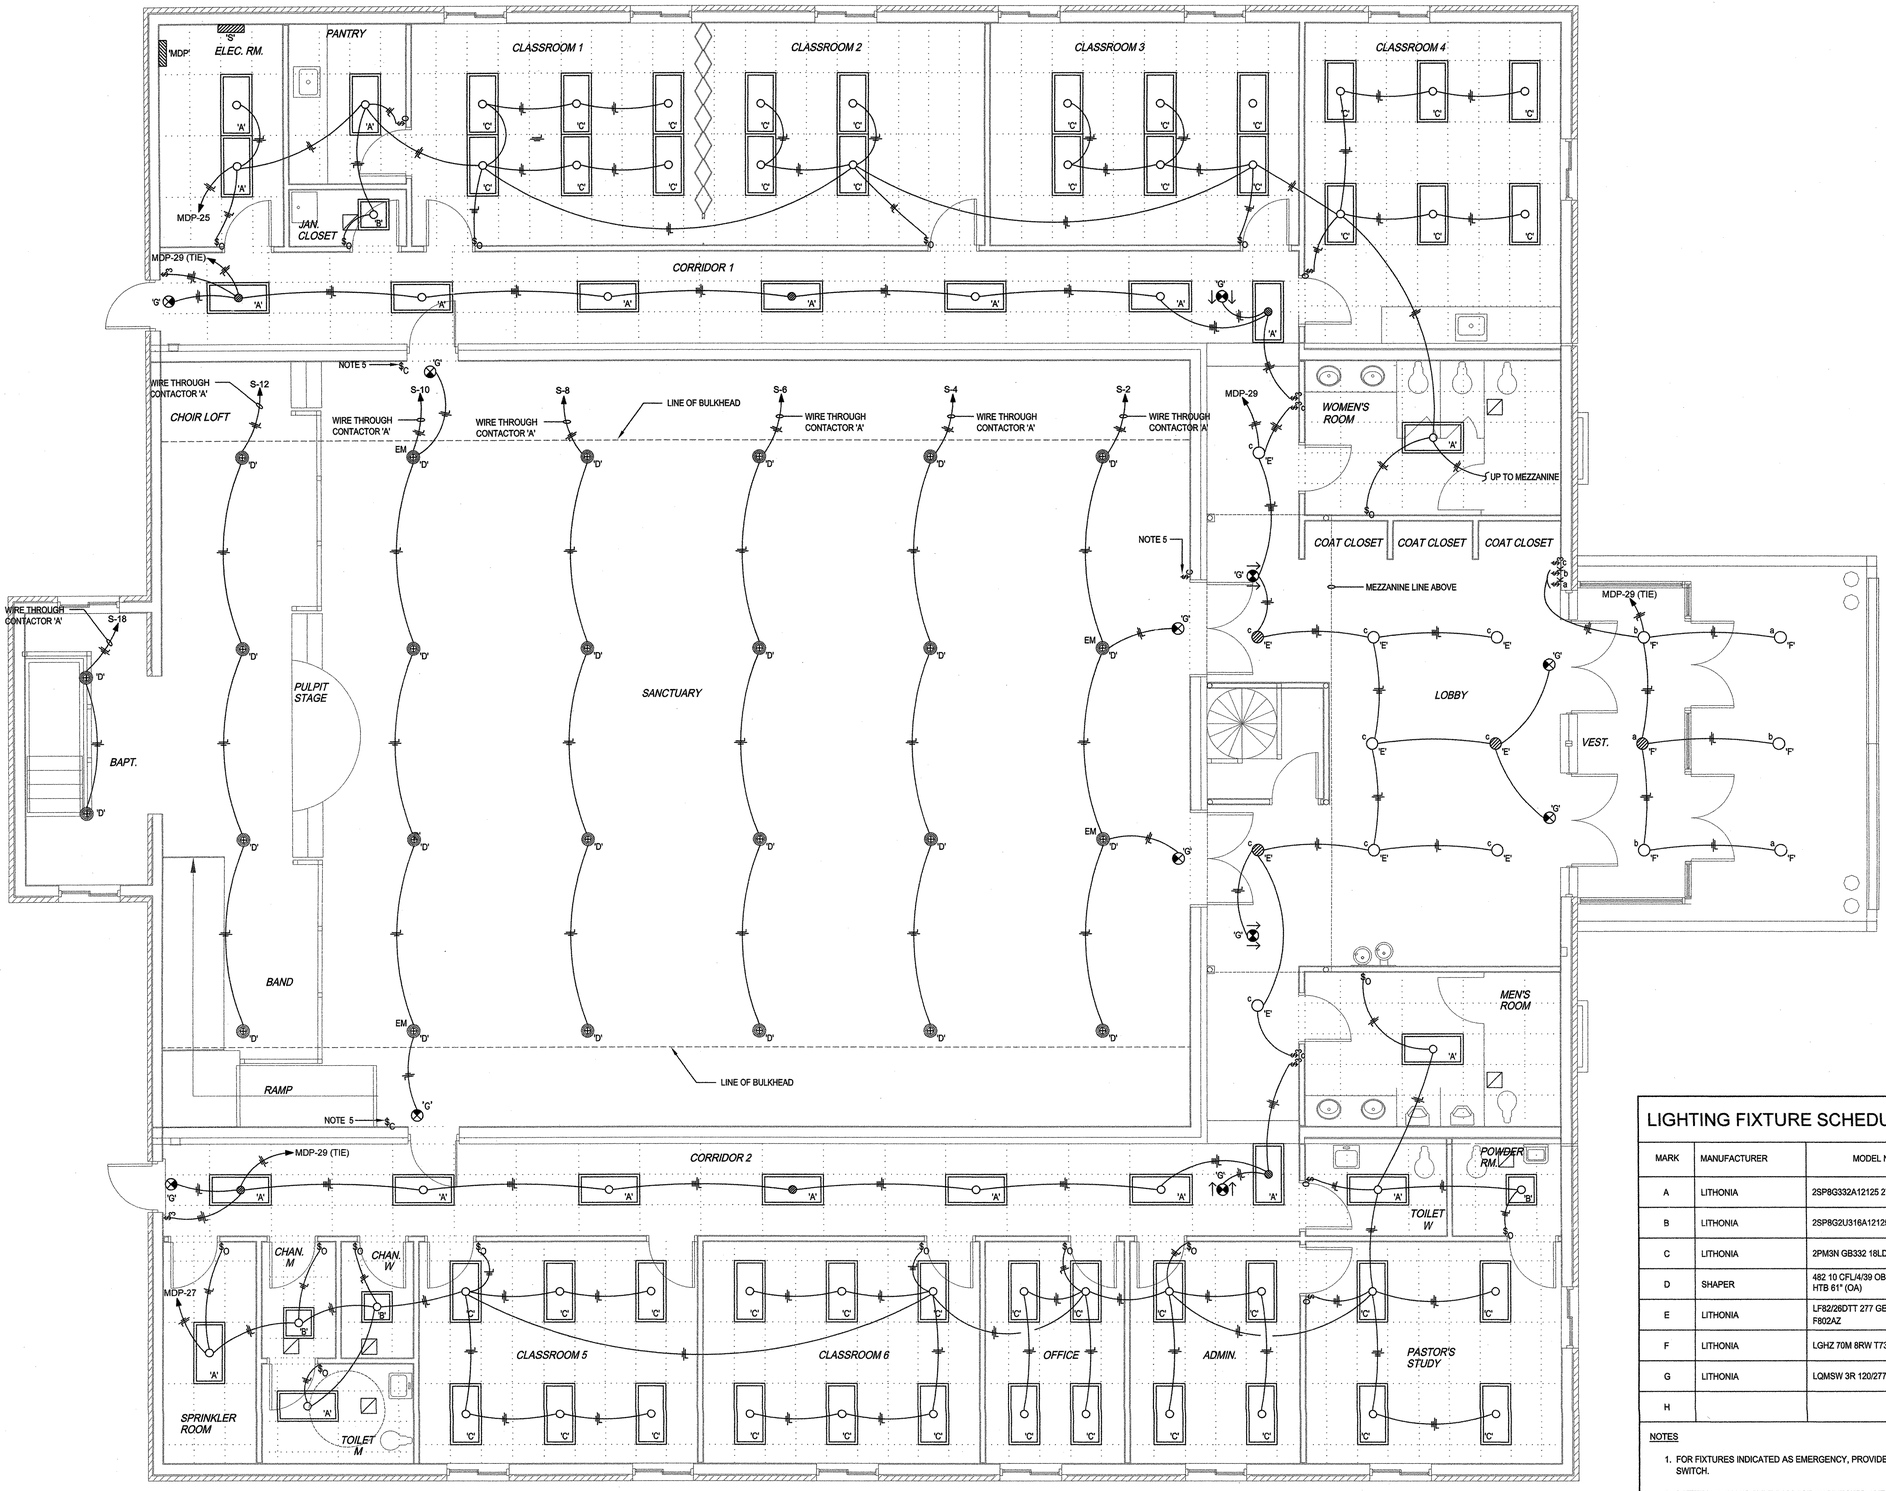

LIGHTING PLAN (MEZZANINE)

SCALE: 1/4" = 1'-0"

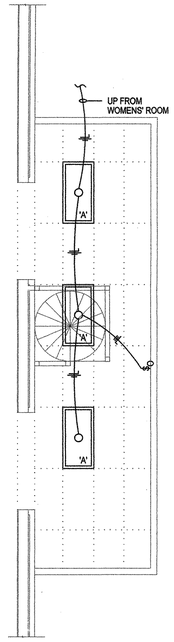

LIGHTING PLAN NOTES

1. VERIFY ALL DOOR SWINGS BEFORE SETTING SWITCHES.
2. FOR LIGHTING FIXTURES, FURNISH AND INSTALL LIGHTING OUTLET BOXES WITH NECESSARY ACCESSORIES TO INSTALL FIXTURE. FIXTURE SHALL BE RIGIDLY SUPPORTED IN ACCORDANCE WITH N.E.C. FURNISH ALL DRILLING REQUIRED FOR INSTALLATION OF HANGERS.
3. FOR LOCATION, ARCHITECT'S REFLECTED CEILING PLAN SHALL GOVERN.
4. AT END OF CONSTRUCTION, CLEAN AND RELAMP ALL LIGHTING FIXTURES, ALSO-REPLACE/REPAIR BALLASTS AS REQUIRED.
5. WIRE TO OPERATE CONTACTOR 'A'.

LIGHTING FIXTURE SCHEDULE

MARK	MANUFACTURER	MODEL NO.	LAMP		VOLTS	MOUNTING	NOTES
			NO.	TYPE			
A	LITHONIA	2SP8G332A12125 277 GEB	3	F32 T8	277	RECESSED	1
B	LITHONIA	2SP8G2U316A12125 277 GEB	2	F31 T8U	277	RECESSED	
C	LITHONIA	2PM3N GB332 18LD 277 GEB	3	F32 T8	277	RECESSED	
D	SHAPER	482 10 CFL/4/39 OBRS 3S-REB-FC-HTB 61" (OA)	4	CFL39	120	PENDANT	
E	LITHONIA	LF82/26DTT 277 GEBW TRW F802AZ	2	26W DTT	277	RECESSED	1
F	LITHONIA	LGHZ 70M 8RW T73 277 GEB	1	70W ED17	277	RECESSED	1
G	LITHONIA	LQMSW 3R 120/277 ELN	INCL.	LED	277	SURFACE	2
H					277	WALL	

NOTES

1. FOR FIXTURES INDICATED AS EMERGENCY, PROVIDE OPTION BATTERY BACK-UP TYPE BALLAST. CONNECT AHEAD OF LOCAL SWITCH.
2. BATTERY BACK-UP TYPE BALLAST, CONNECTED AHEAD OF LOCAL SWITCH.

LIGHTING PLAN

SCALE: 1/4" = 1'-0"

NORTH

Copyright 2005 Philip Aaron Lacy, Architect All rights reserved. No portion of this document may be reproduced without written permission.

Date:

Revisions:

Consultants:

Certification:

PROFESSIONAL CERTIFICATION. I CERTIFY THAT THESE DOCUMENTS WERE PREPARED OR APPROVED BY ME, AND THAT I AM A DULY LICENSED PROFESSIONAL ENGINEER UNDER THE LAWS OF THE STATE OF MARYLAND, LICENSE NO. 22302, EXPIRATION DATE: MAY 16, 2012

STATE OF MARYLAND — ROBERT WILLIAM DEMBY — No. 22302 — PROFESSIONAL ENGINEER

Project Title:

MIRACLE TEMPLE ASSEMBLY OF GOD
14111 ALDERTON ROAD
SILVER SPRING, MARYLAND 20906

LIGHTING PLAN

Philip Aaron Lacy, Architect
6188 Oxon Hill Road, Suite 303
Oxon Hill, Maryland 20745
Phone: 301-567-8223

Date: OCTOBER 12, 2010

Scale: 1/4" = 1'-0"

Drawn: ST

Checked: RW

File No. F:\PROJ\2010\10003

Drawing No.

E - 2

of

ENGINEERS, INC.
1804 Chain Bridge Road Suite 200
McLean, Va 22102
(703) 847-0180 Fax (703) 847-0182