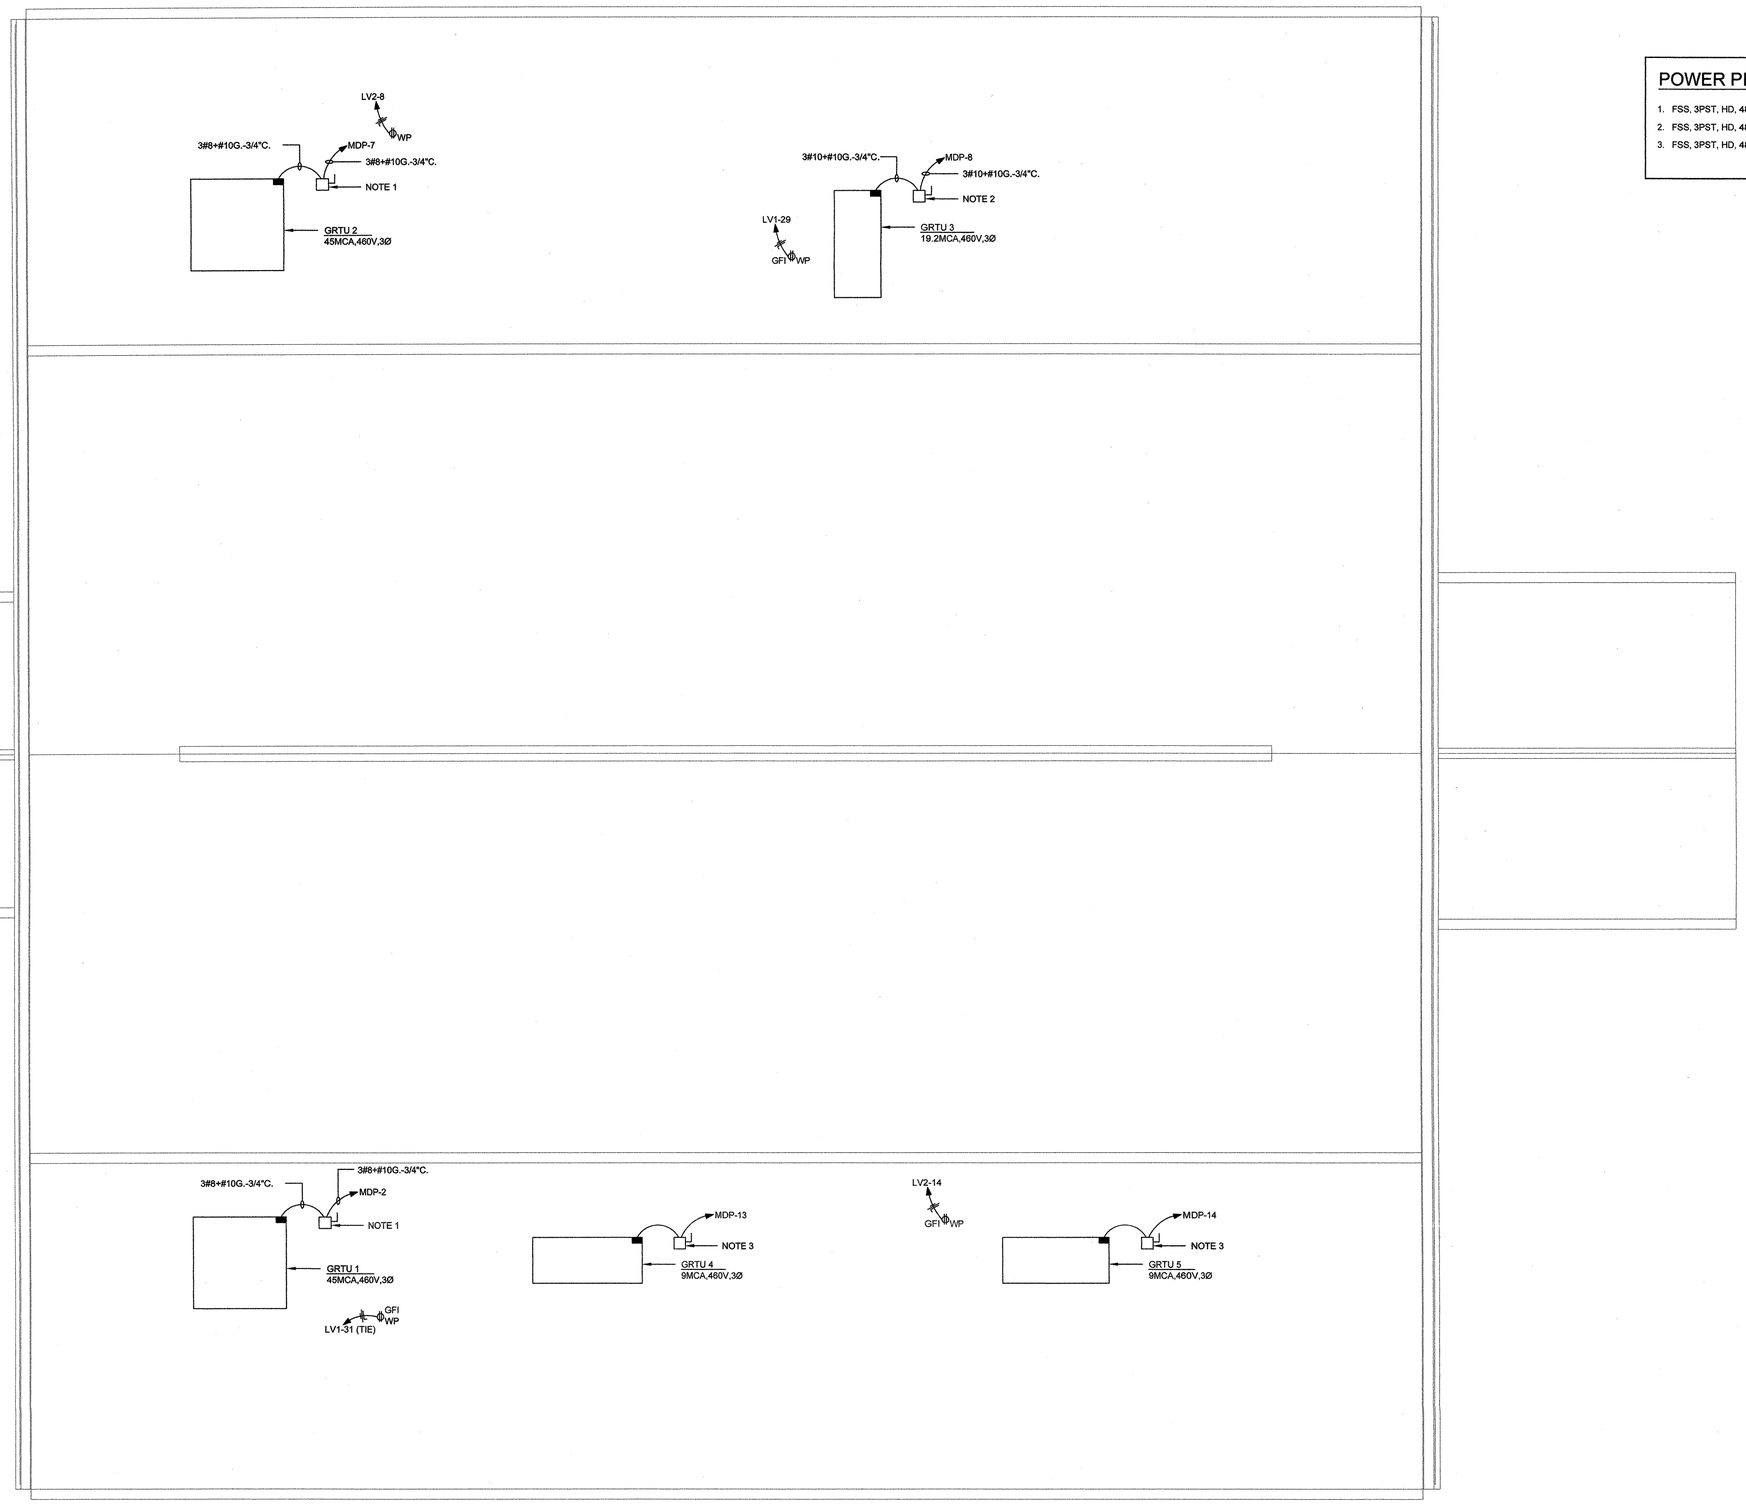

POWER PLAN NOTES

1. FSS, 3PST, HD, 480VAC, 60A, FUSED @ 50A, NEMA 3R.
2. FSS, 3PST, HD, 480VAC, 30A, FUSED @ 25A, NEMA 3R.
3. FSS, 3PST, HD, 480VAC, 30A, FUSED @ 15A, NEMA 3R.

ROOF PLAN

SCALE: 1/4" = 1'-0"

NORTH

Copyright 2005 Philip Aaron Lacy, Architect All rights reserved. No portion of this document may be reproduced without written permission.

Date:

Revisions:

Consultants:

PROFESSIONAL CERTIFICATION: I CERTIFY THAT THESE DOCUMENTS WERE PREPARED OR APPROVED BY ME, AND THAT I AM A DULY LICENSED PROFESSIONAL ENGINEER UNDER THE LAWS OF THE STATE OF MARYLAND. LICENSE NO. 15 MARYLAND LICENSE NO. 15 EXPIRES: MAY 18, 2011

Certification

Project Title:

MIRACLE TEMPLE ASSEMBLY OF GOD
14111 ALDERTON ROAD
SILVER SPRING, MARYLAND 20906

ROOF PLAN

Philip Aaron Lacy, Architect
6188 Oxon Hill Road, Suite 303
Oxon Hill, Maryland 20745
Phone: 301-567-8223

Date:	OCTOBER 12, 2010
Scale:	1/4" = 1'-0"
Drawn:	ST
Checked:	RW
File No.	F:\PROJ\2010\10003

Drawing No.

E - 4

of

VEV ENGINEERS, INC.
1984 Chain Bridge Road Suite 200
McLean, Va. 22102
(703) 847-0180 Fax (703) 847-0182