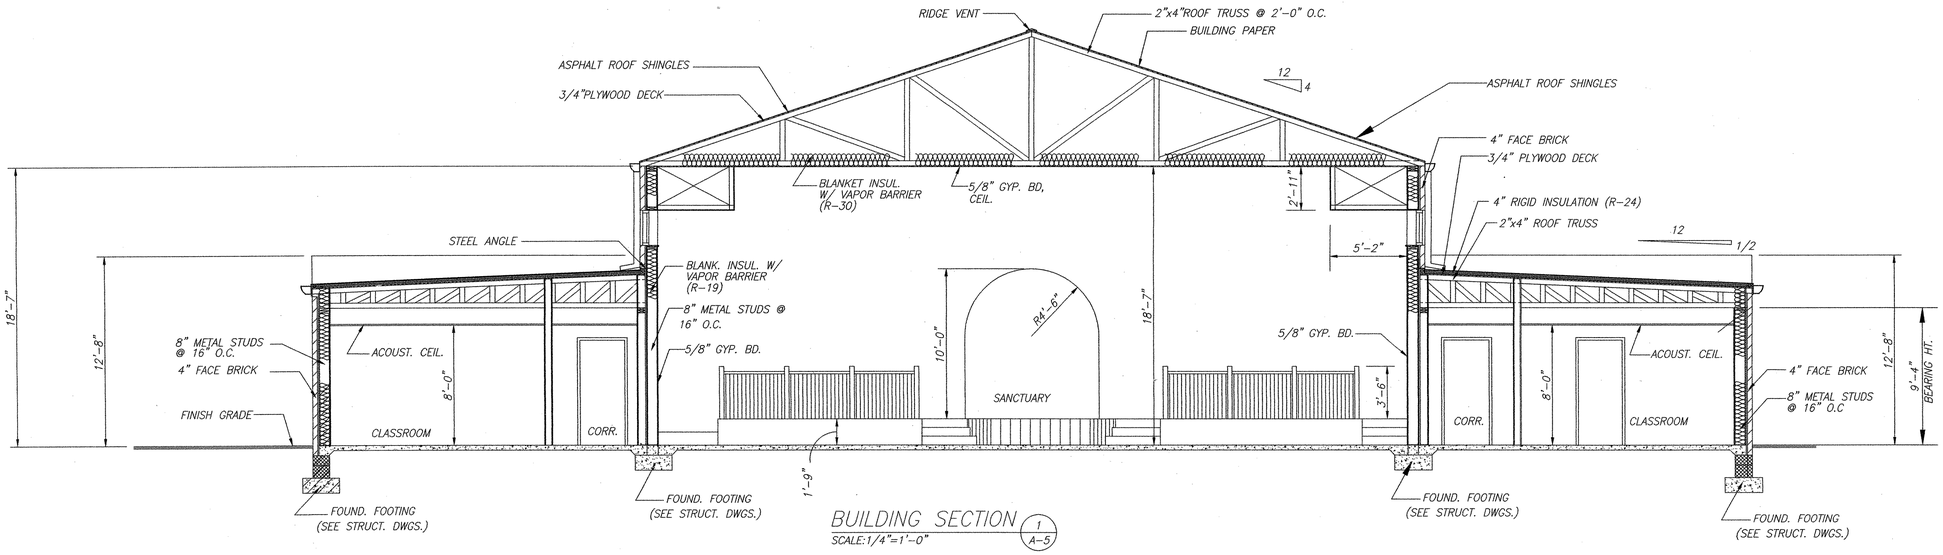

BUILDING SECTION 1/A-5

SCALE:1/4"=1'-0"

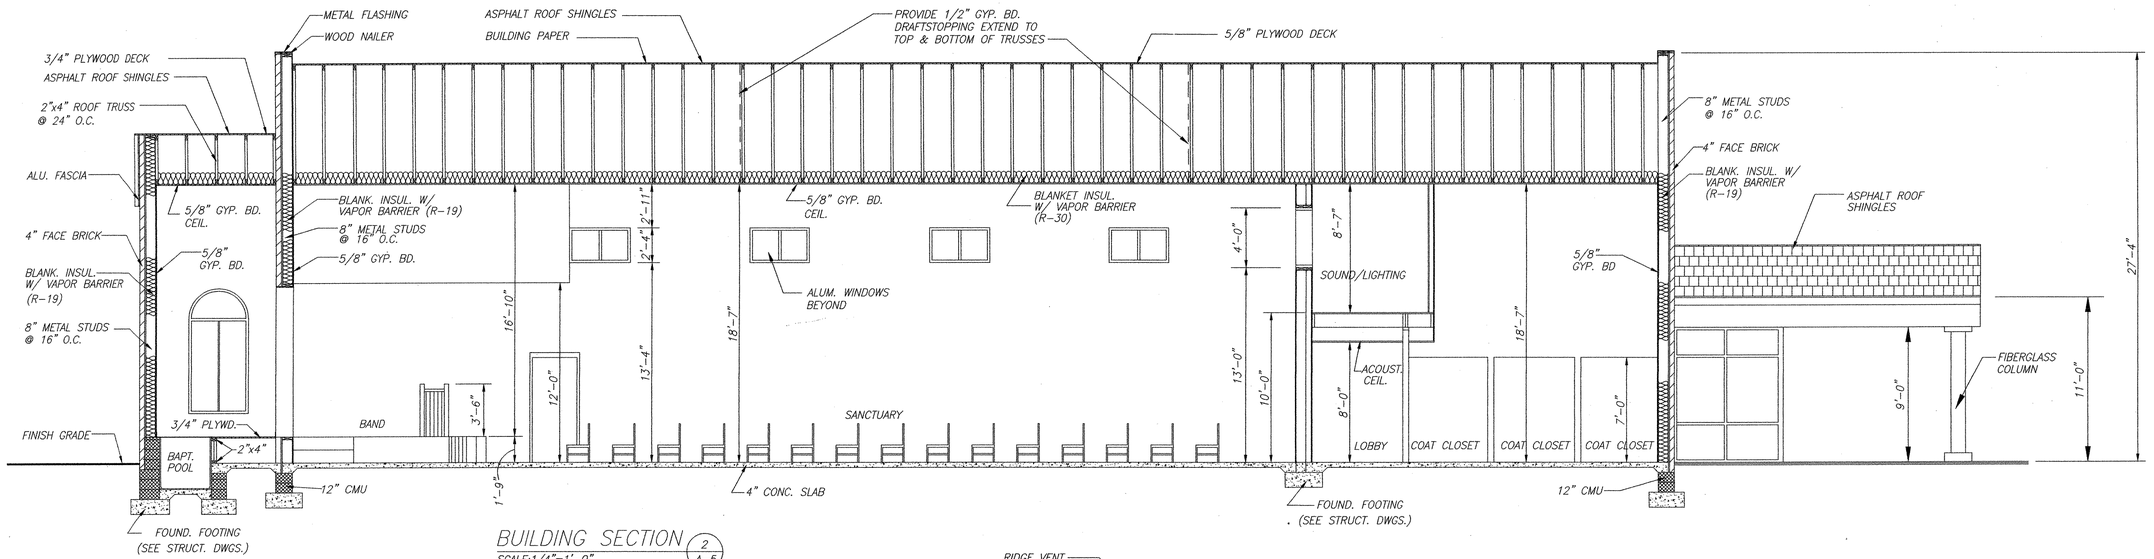

BUILDING SECTION 2/A-5

SCALE:1/4"=1'-0"

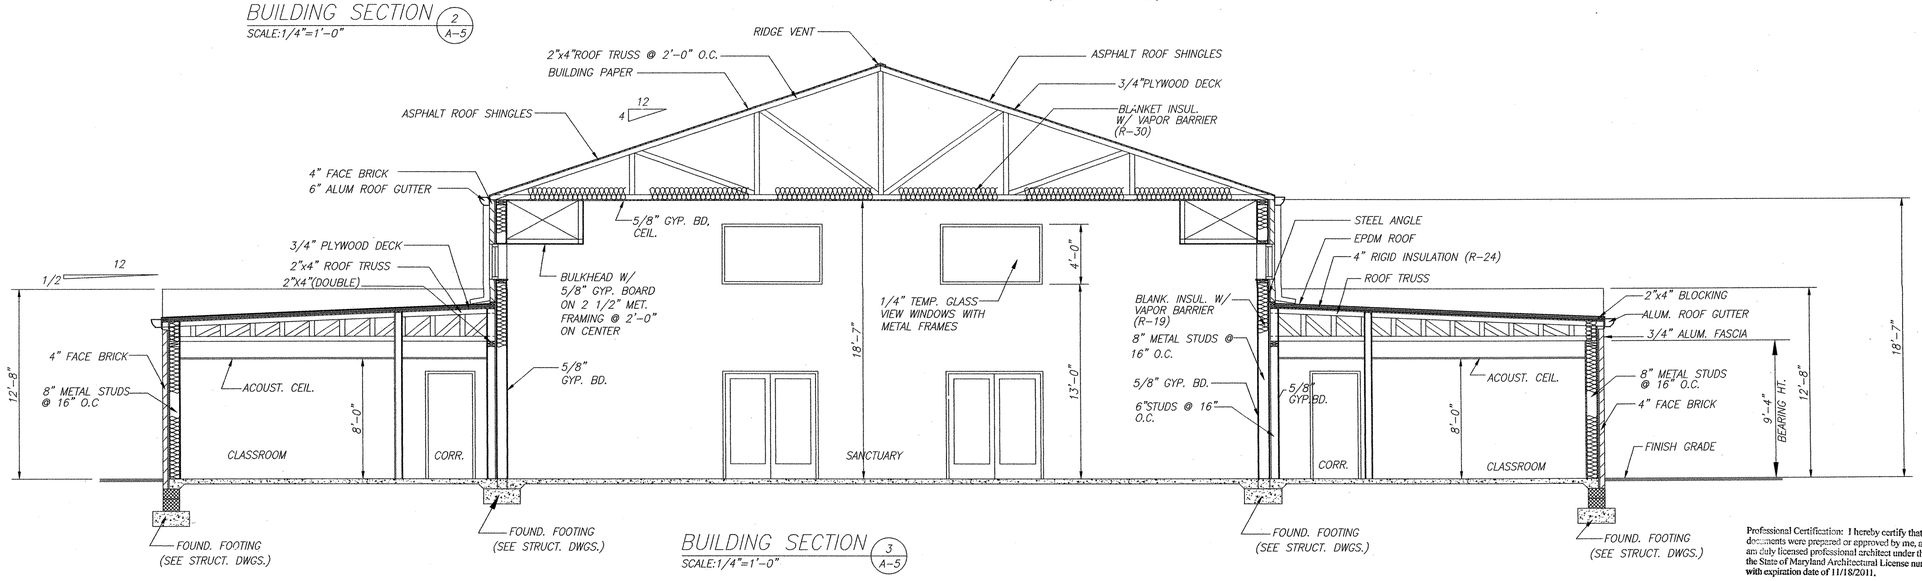

BUILDING SECTION 3/A-5

SCALE:1/4"=1'-0"

Copyright 2005 Philip Aaron Lacy, Architect. All rights reserved. No portion of this document may be reproduced without written permission.

Professional Certification: I hereby certify that these documents were prepared or approved by me, and that I am duly licensed professional architect under the laws of the State of Maryland Architectural License number 6849 with expiration date of 11/18/2011.

Date:

Revisions:

Consultants:

Certification: ARCHITECTURAL REGISTRATION BOARD 6849-R PHILIP AARON LACY STATE OF MARYLAND 10-19-10

Project Title: MIRACLE TEMPLE ASSEMBLY OF GOD 14111 ALDERTON ROAD SILVER SPRING, MARYLAND 20906

BUILDING SECTIONS

Philip Aaron Lacy, Architect
6188 Oxon Hill Road, Suite 303
Oxon Hill, Maryland 20745
Phone: 301-567-8223

Date: OCT. 12, 2010
Scale: 1/4"=1'-0"
Drawn: FCB
Checked: PAL
File No. MTAC_A05

Drawing No. A-5 of