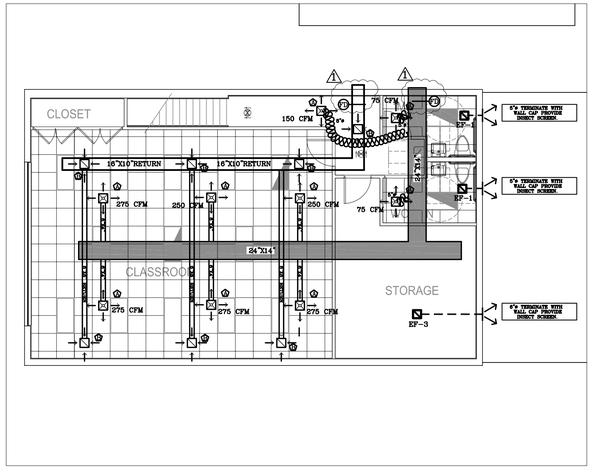

MECHANICAL SECOND FLOOR PLAN

SCALE: 1/8" = 1'-0"

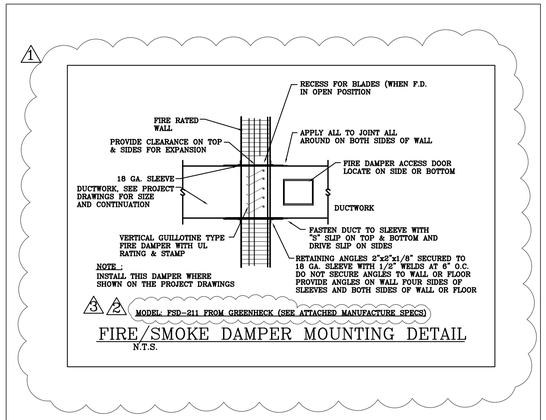

FIRE/SMOKE DAMPER MOUNTING DETAIL

N.T.S.

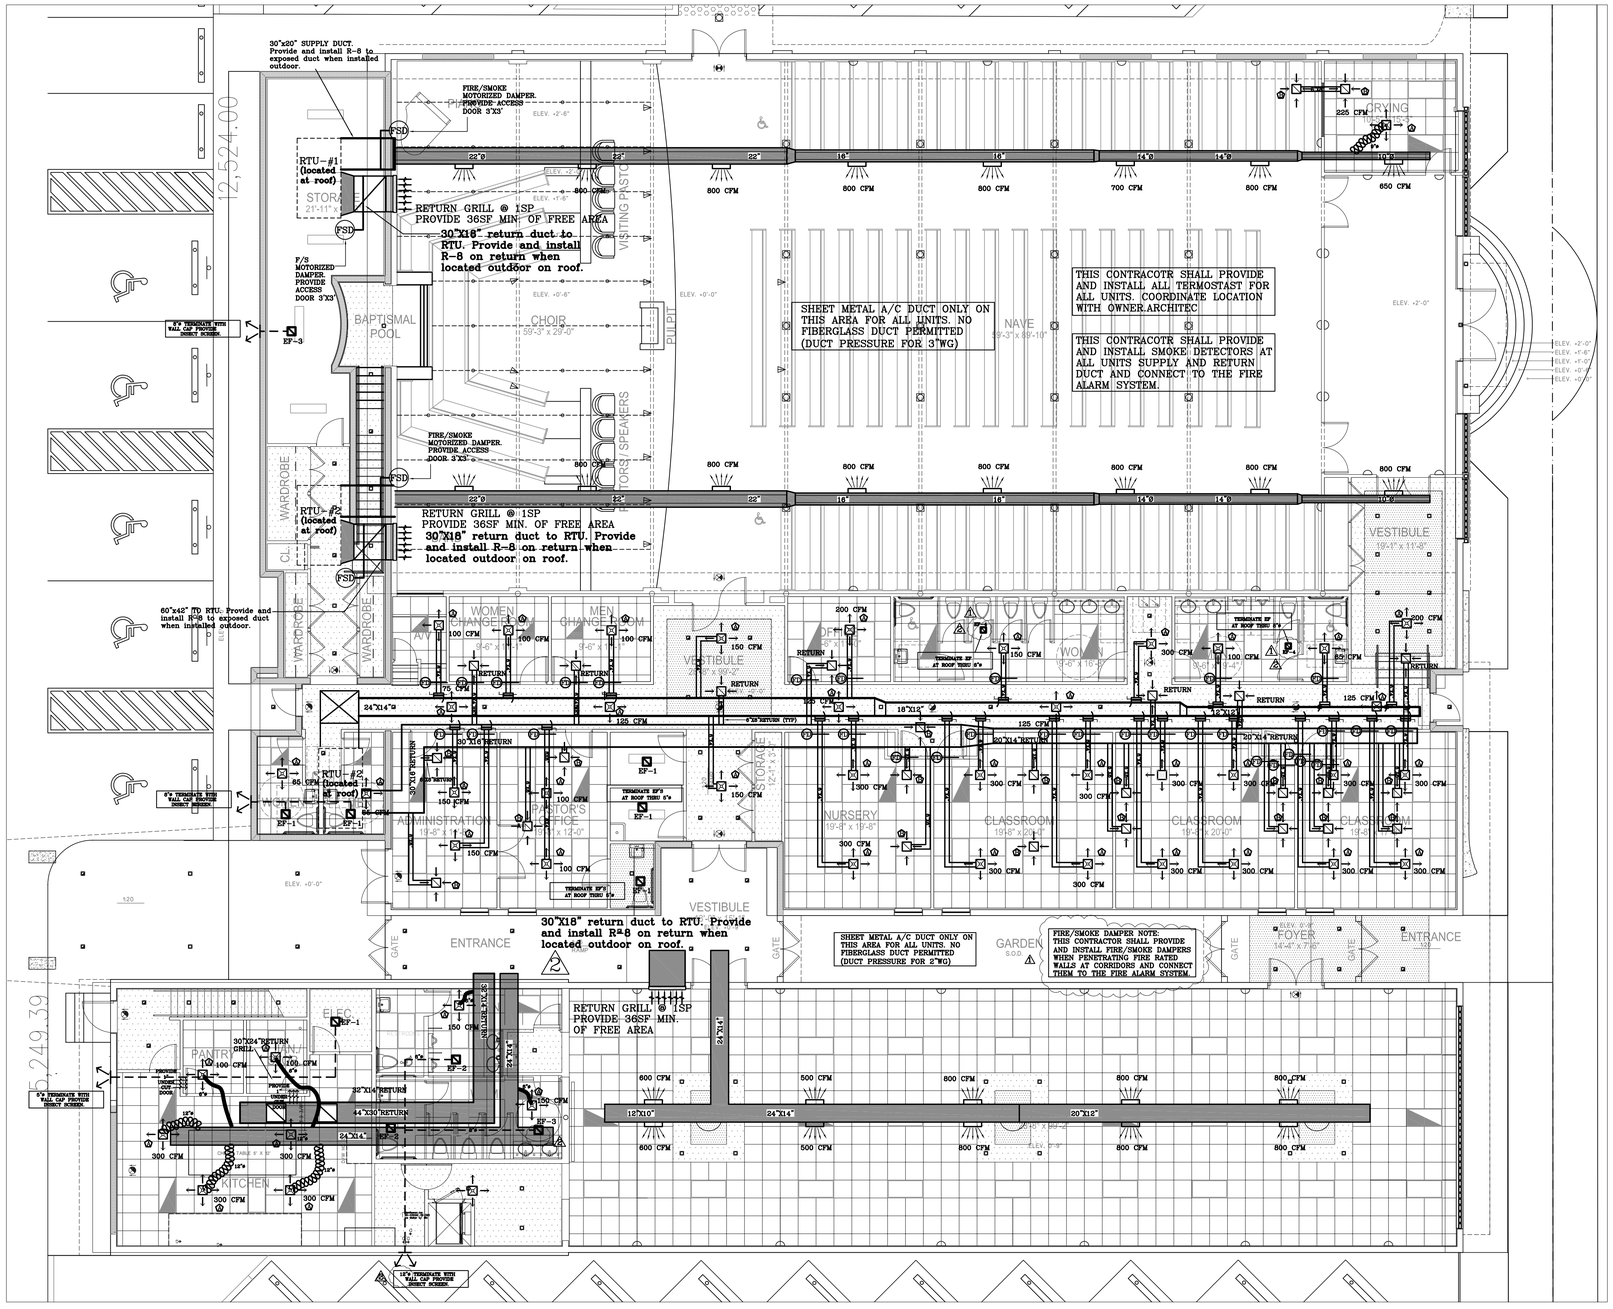

MECHANICAL FIRST FLOOR PLAN

SCALE: 1/8" = 1'-0"

RAMOSMARTINEZ
ARCHITECTS, INC. AA 26000528

MIAMI
2200 W. 76TH AVENUE
MIAMI, FL. 33126

TELEPHONE: 305-548-3006
FACSIMILE: 305-548-3007
WEBSITE: www.rmarq.com

NEW YORK
1 EVERETT ST. #2E
JERSEY CITY, NJ 07302

First Haitian Free Curch of Nazarene by Faith

IN

ORLANDO FLORIDA

FIRST HAITIAN FREE CHURCH OF NAZARENE

308 SOUTH ORANGE BLOSSOM TRAIL ORLANDO, FLORIDA

REVISIONS:

1 BLDG DEPT COMM 03-26-09
2 BLDG DEPT COMM 08-31-09
3 BLDG DEPT COMM 11-09-09

COMM. NO. 08-103

DATE:

DRAWN BY:

CHECKED BY:

DANIEL F. GUTIERREZ, P.E.
LIC. #049086

7328 SW 82 St B-214
MIAMI FL 33143
PH: (786)499-4167
FAX: (305)667-5262
CELL: 786-499-4167

DESIGN — INSPECTIONS

2
1
M-1
1 OF 6

COPYRIGHT - 2008 - RAMOSMARTINEZ architects, inc.
All ideas, designs and details indicated or represented by this drawing, created and developed for use on this project, are owned by, and are legal property of RamosMartinez Architects, Inc. Use, reproduction, distribution or alteration is prohibited without written authorization from the Architect.