COPYRIGHT - 2008 - RAMOSMARTINEZ architects, inc.
All ideas, designs and details indicated or represented by this drawing, created and developed for use on this project, are owned by, and are legal property of RamosMartinez Architects, Inc. Use, reproduction, distribution or alteration is prohibited without written authorization from the Architect.

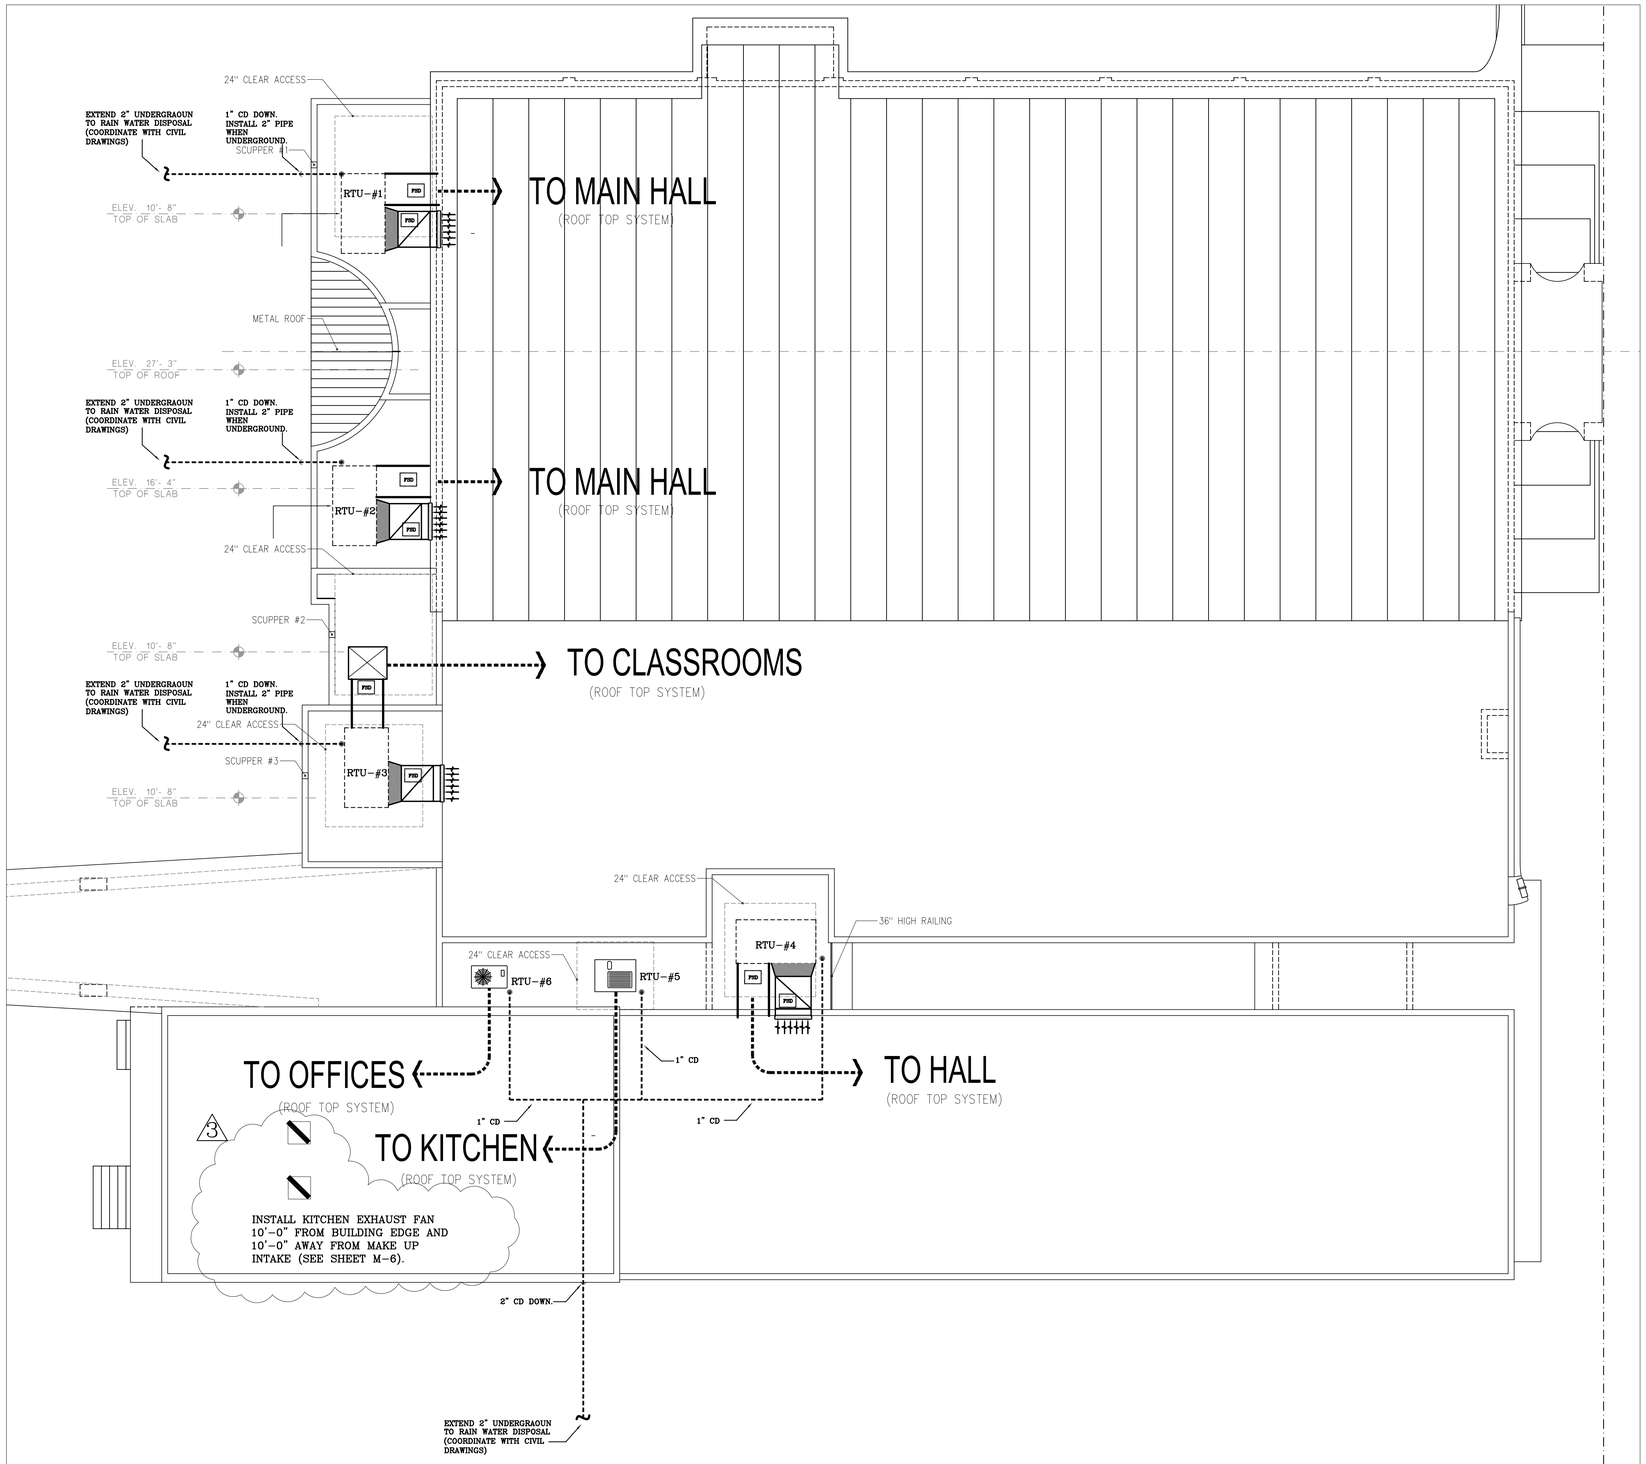

N

MECHANICAL ROOF PLAN

SCALE: 1/8" = 1'-0"

RAMOSMARTINEZ
ARCHITECTS, INC. AA 26000528

MIAMI
2222 N.W. 72ND AVENUE
MIAMI, FL. 33126

TELEPHONE: 305-548-3306
FACSIMILE: 305-548-3307
WEBSITE: www.rmarq.com

NEW YORK
445 BROADWAY
JERSEY CITY, NJ 07302

First Haitian Free Curch of Nazarene by Faith
IN
ORLANDO FLORIDA

FIRST HAITIAN FREE CHURCH OF NAZARENE

308 SOUTH
ORANGE BLOSSOM TRAIL
ORLANDO, FLORIDA

REVISIONS:
1 BLDG DEPT COMM 03-26-09
3 BLDG DEPT COMM 11-09-09

COMM. NO. 08-103
DATE:
DRAWN BY:
CHECKED BY:

DANIEL F. GUTIERREZ, P.E.
LIC. #049086

7328 SW 82 St B-214
MIAMI FL 33143
PH:(786)499-4167
FAX:(305)667-5282
CELL: 786-499-4167

DESIGN — INSPECTIONS

2
1
M-2
2 OF 6