COPYRIGHT - 2008 - RAMOSMARTINEZ architects inc.
All ideas, designs and details indicated or represented by this drawing, created and developed for use on this project, are owned by, and are legal property of RamosMartinez Architects, Inc. Use, reproduction, distribution or alteration is prohibited without written authorization from the Architect.

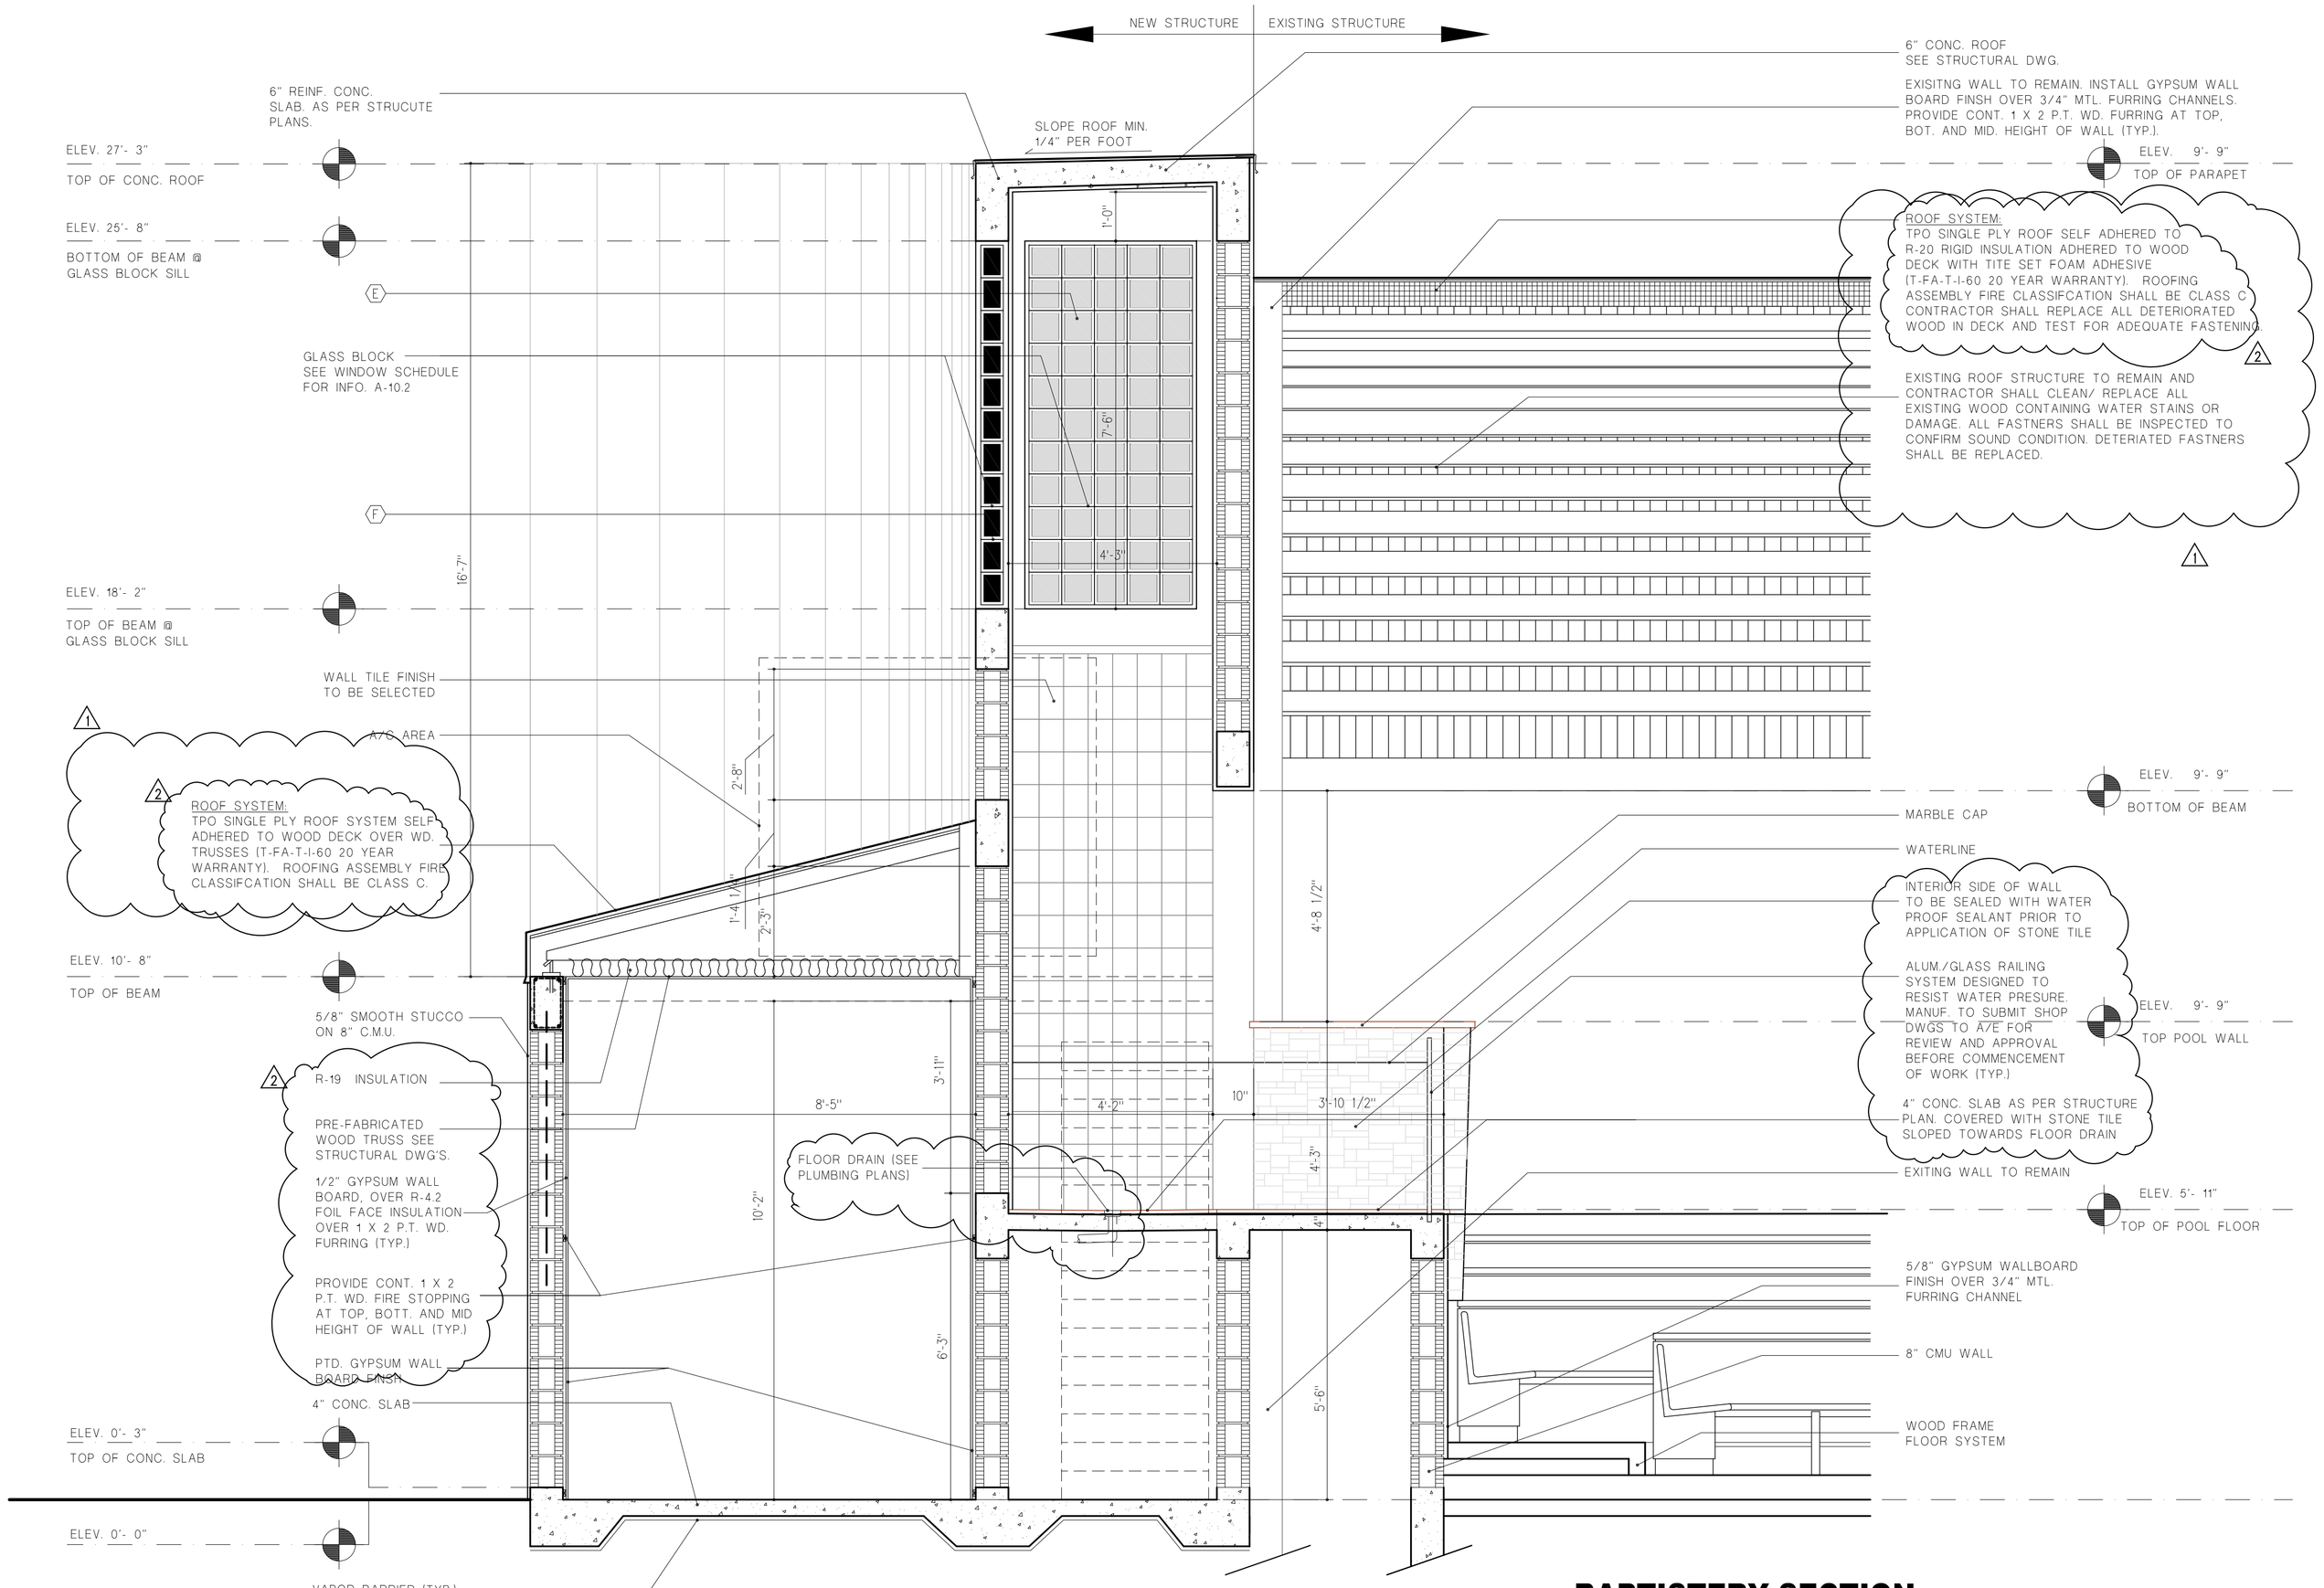


## 3 BAPTISTERY SECTION

SCALE: 1/2" = 1'-0"

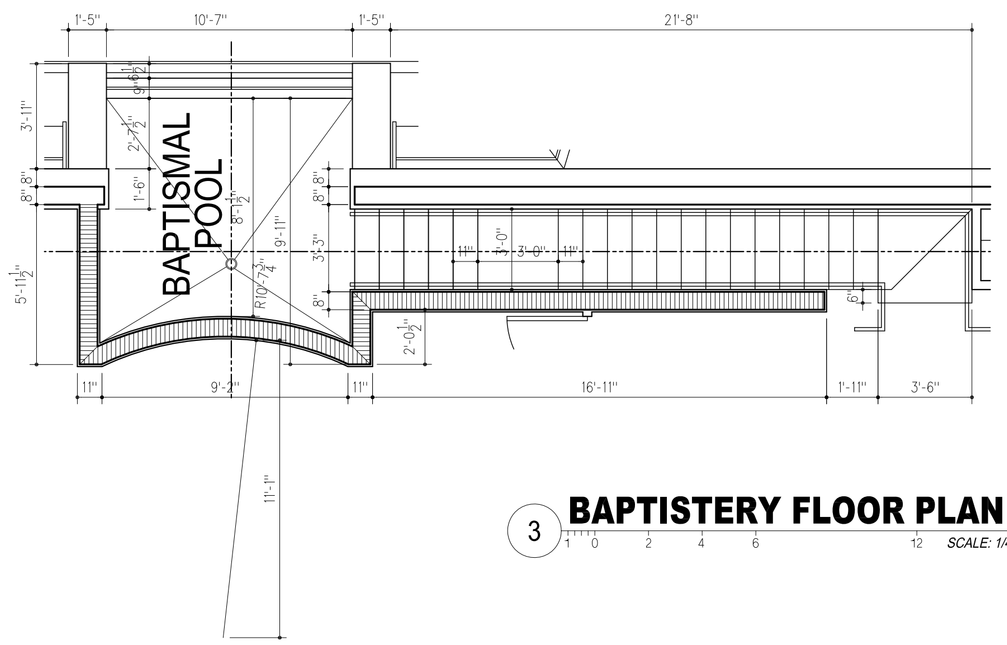


## 3 BAPTISTERY FLOOR PLAN

SCALE: 1/4" = 1'-0"

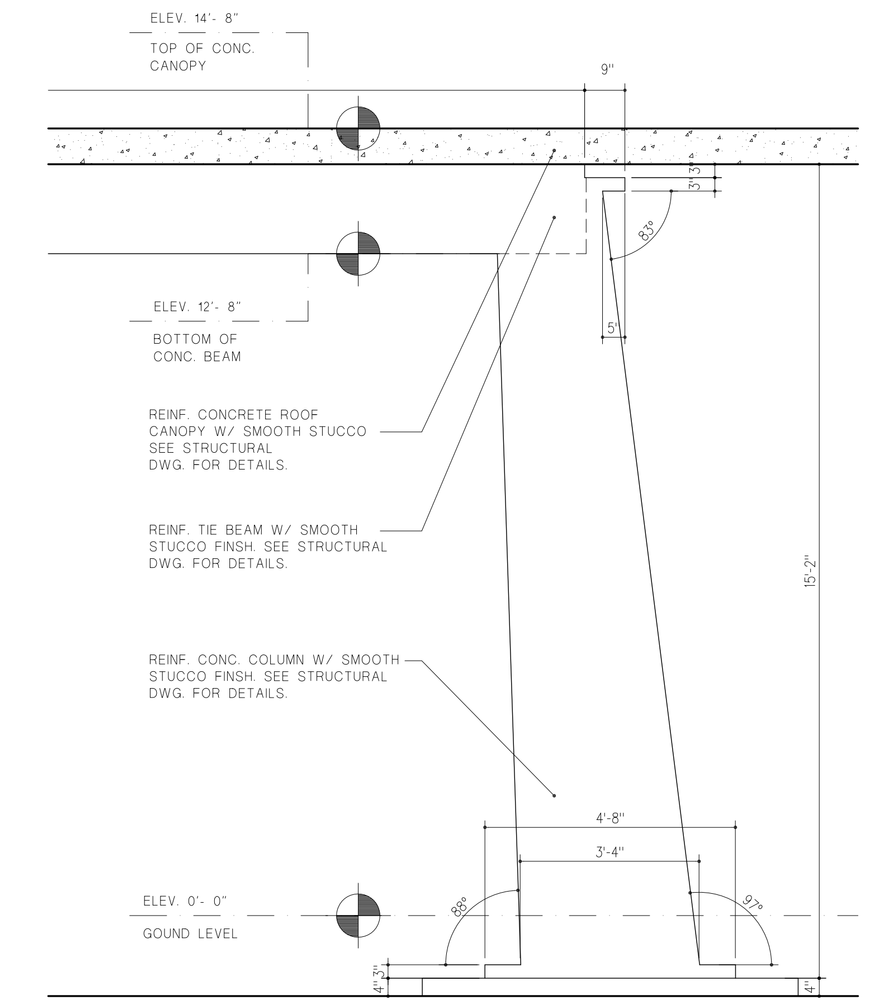


## 2 COULMN 2

SCALE: 1/2" = 1'-0"

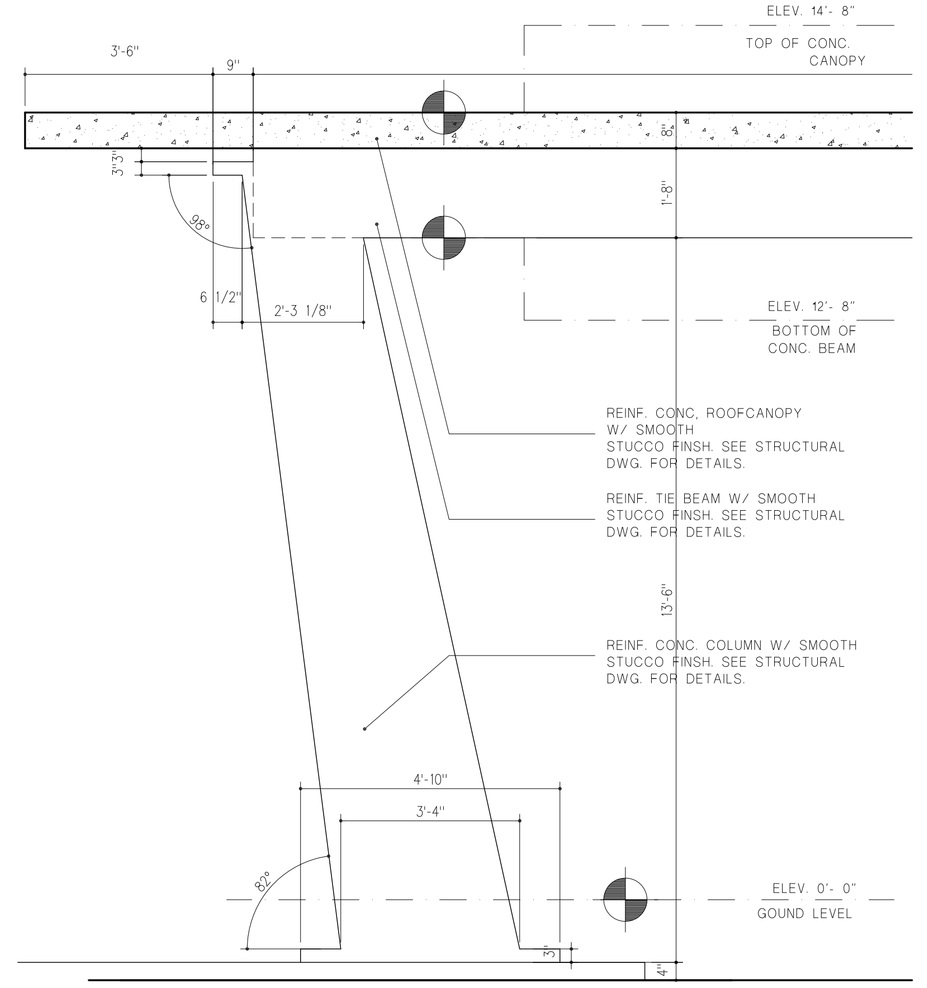


## 1 COLUMN 1

SCALE: 1/2" = 1'-0"

RAMOSMARTINEZ
ARCHITECTS, INC. AA 26000528
MIAMI
2121 NW 72th AVENUE
MIAMI, FL. 33126
TELEPHONE: 305-548-3006
TELEFAX: 305-548-3007
WEBSITE: www.rmarq.com
NEW YORK
JERSEY CITY, NJ 07302

HUMBERTO RAMOS
AR 0017833

First Haitian Free Church of Nazarene
IN
ORLANDO, FLORIDA

**FIRST HAITIAN FREE CHURCH OF NAZARENE**

308 SOUTH ORANGE BLOSSOM TRAIL
ORLANDO, FLORIDA

**CANOPY COLUMN BAPTISTERY**

SECTIONS

**REVISIONS:**
1 Building Department Comments 03/26/09
2 Building Department Comments 09/10/09

COMM. NO. 08-103
DATE: 07 MAY 2008
DRAWN BY:
CHECKED BY:

# A-8.1